


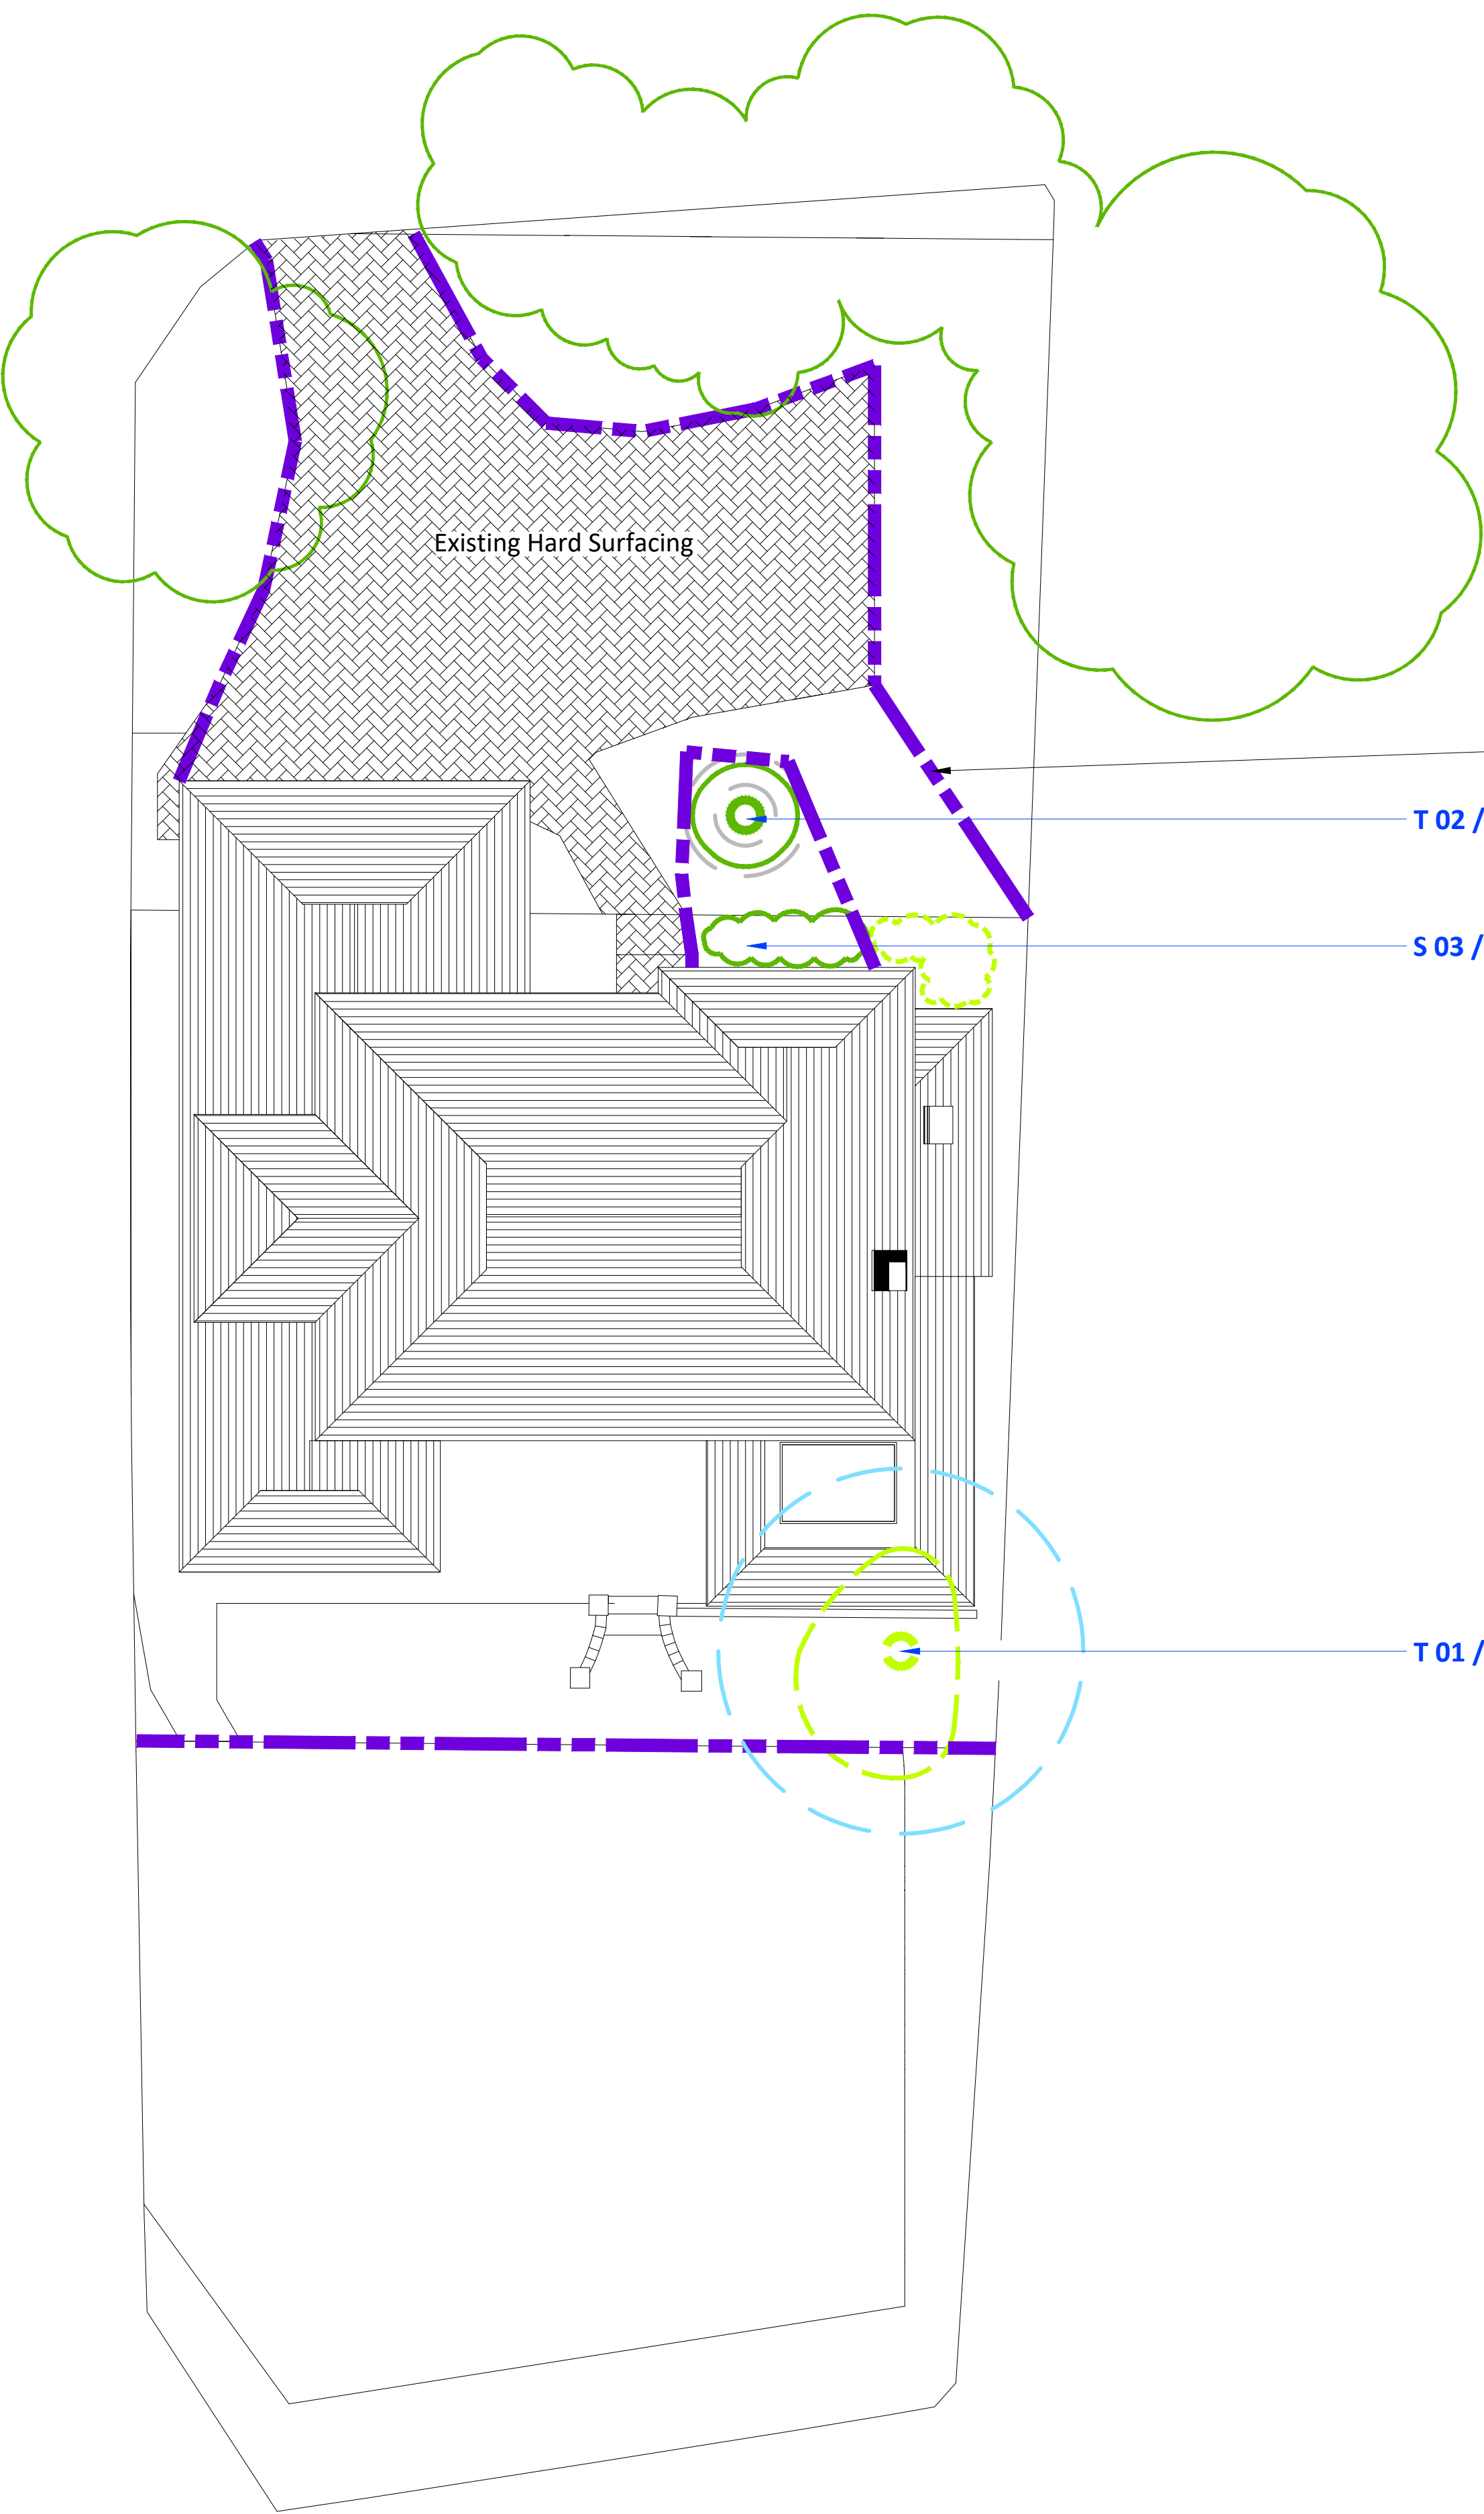

Existing Hard Surfacing


T 02 / C / RPA: 1.20m

S 03 / C / RPA: 0.60m


T 01 / B / RPA: 3.60m

Tree Protection Fencing
Temporary Tree Protection Fencing as specified within BS5837: 'Trees In Relation to Design, Demolition and Construction - Recommendations'. Fencing to be 2.0m high welded mesh Herras fencing located as specified


KEY

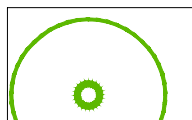


Existing Tree Specimens

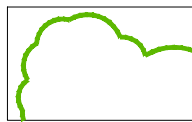

Existing Tree / Shrub Groups
Existing trees / shrubs not included within tree survey

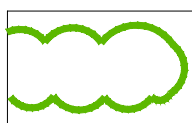

Existing Shrubs
Existing shrubs to be retained

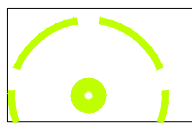


Existing Tree / Shrub Groups
Existing tree specimen proposed to be removed




Existing Shrubs
Existing shrubs proposed to be removed



Tree and Shrub Numbers
Tree No. / Category / Tree Root Protection Area

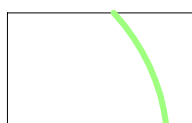


Category A Trees
Existing trees (root protection areas) assessed to be 'Category A': high quality and value.

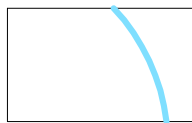

Category B Trees
Existing trees (root protection areas) assessed to be 'Category B': moderate quality and value



Category C Trees
Existing trees (root protection areas) assessed to be 'Category C': low quality and value

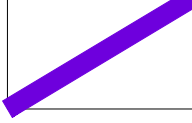

Tree Protection Fencing
Temporary Tree Protection Fencing as specified within BS5837: 'Trees In Relation to Design, Demolition and Construction - Recommendations'. Fencing to be 2.0m high welded mesh Herras fencing located as specified

NOTES

All tree surgery works are to be carried out by an appropriately qualified tree surgeon to BS 3998: 2010; Tree Surgery.

Refer to accompanying Existing Tree Schedule for further details.

The original of this drawing was produced in colour - a monochrome copy should not be relied upon.

The information contained within this drawing and accompanying Existing Tree Schedule is not intended as a safety audit and should not be interpreted as such.

REV	DESCRIPTION	DATE	INITIALS



Ramsay & Co
Landscape Architecture

The Studio, 68 Cuckfield Road, Hurstpierpoint, West Sussex, BN6 9SB
T: 01273 834 198 M: 07973 770047 E: landscape@ramsayandco.com

Project Title:
Yeoveney House, Cuckfield Lane, Warringlid, West Sussex

Drawing Title:
Tree Protection Plan

Scale: 1:100@A1 **Drawn:** AR **Date:** 15-05-25

Drawing Number: RC0579 / 01 **Revision:** 00