





Detached Single Garage

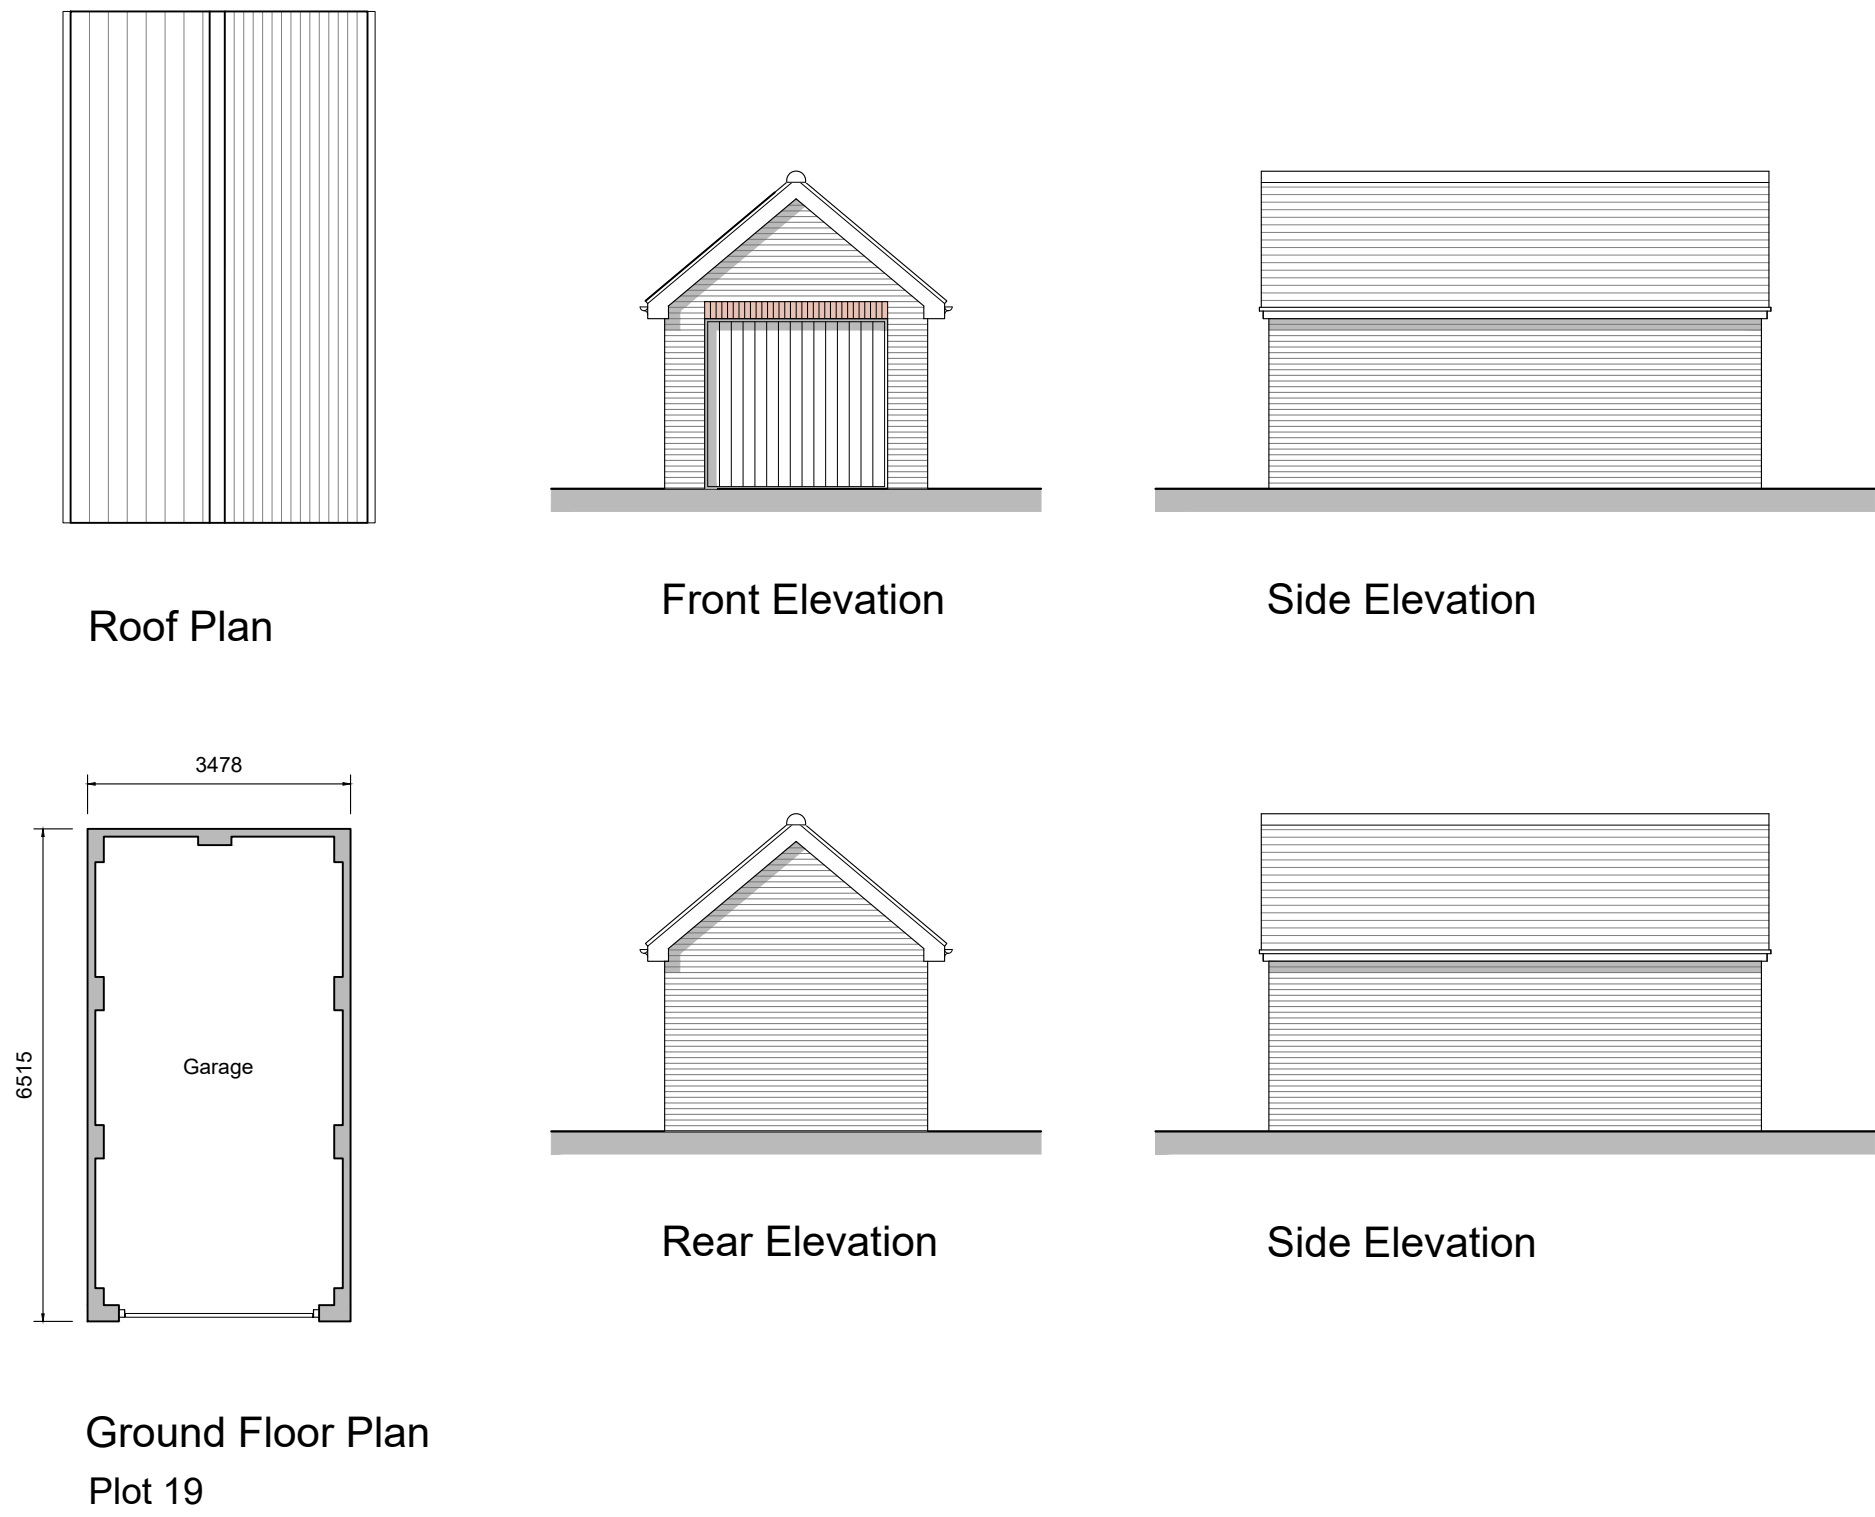


Detached Car Barn

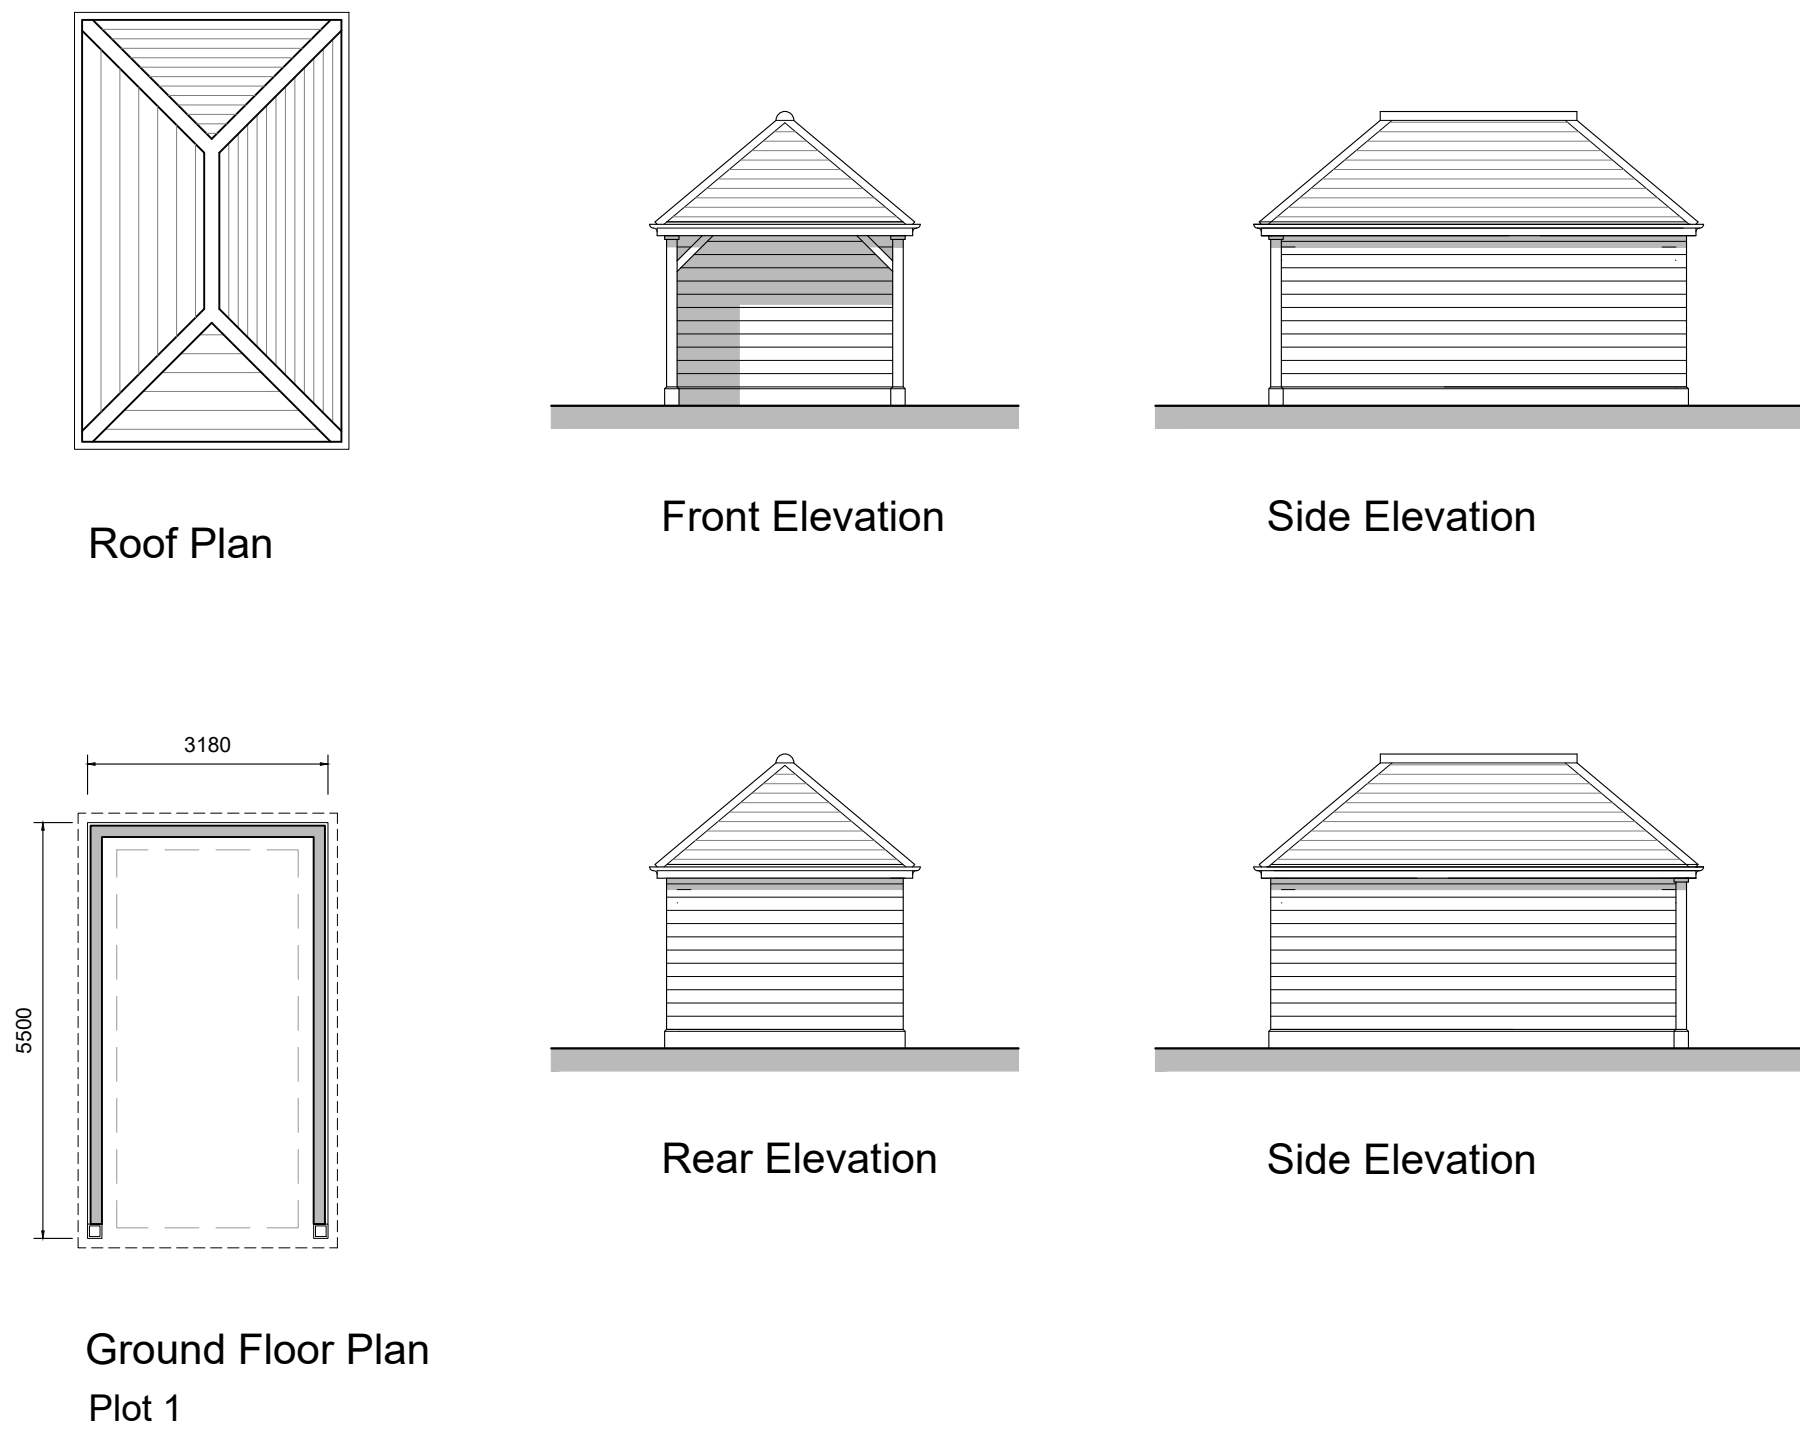

Cycle Store

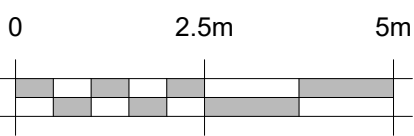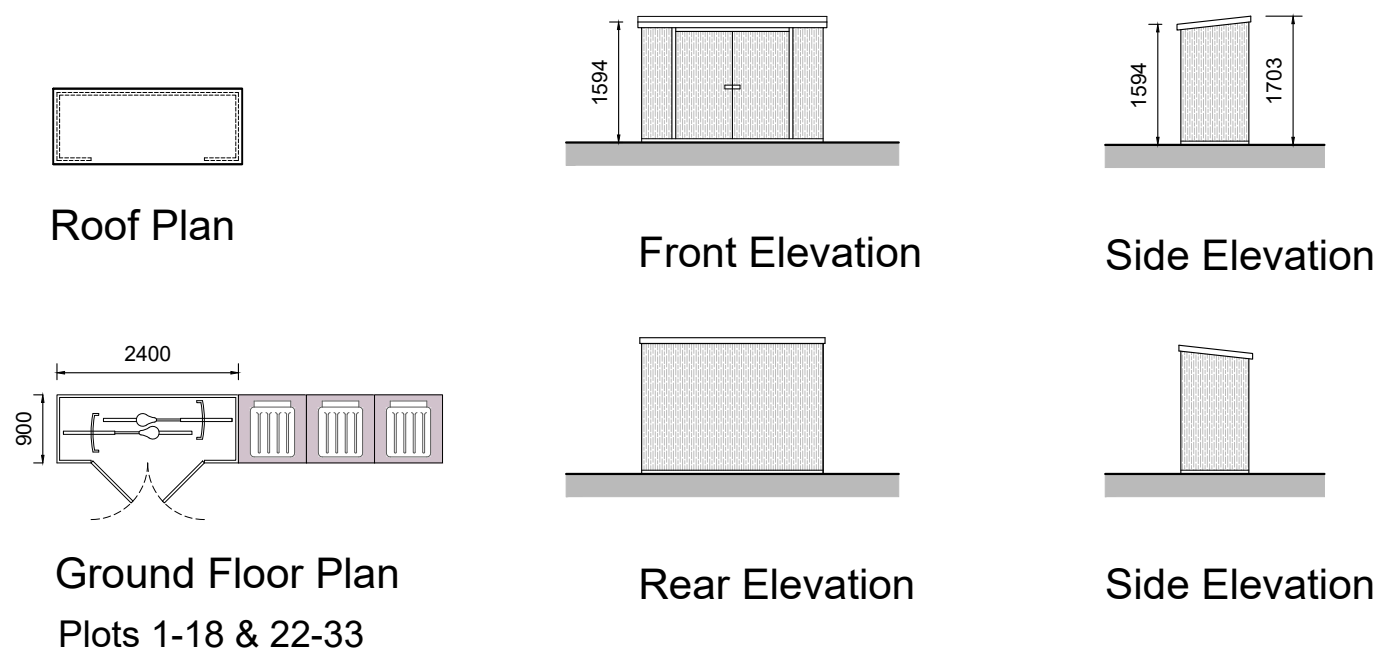

Detached Car Barn

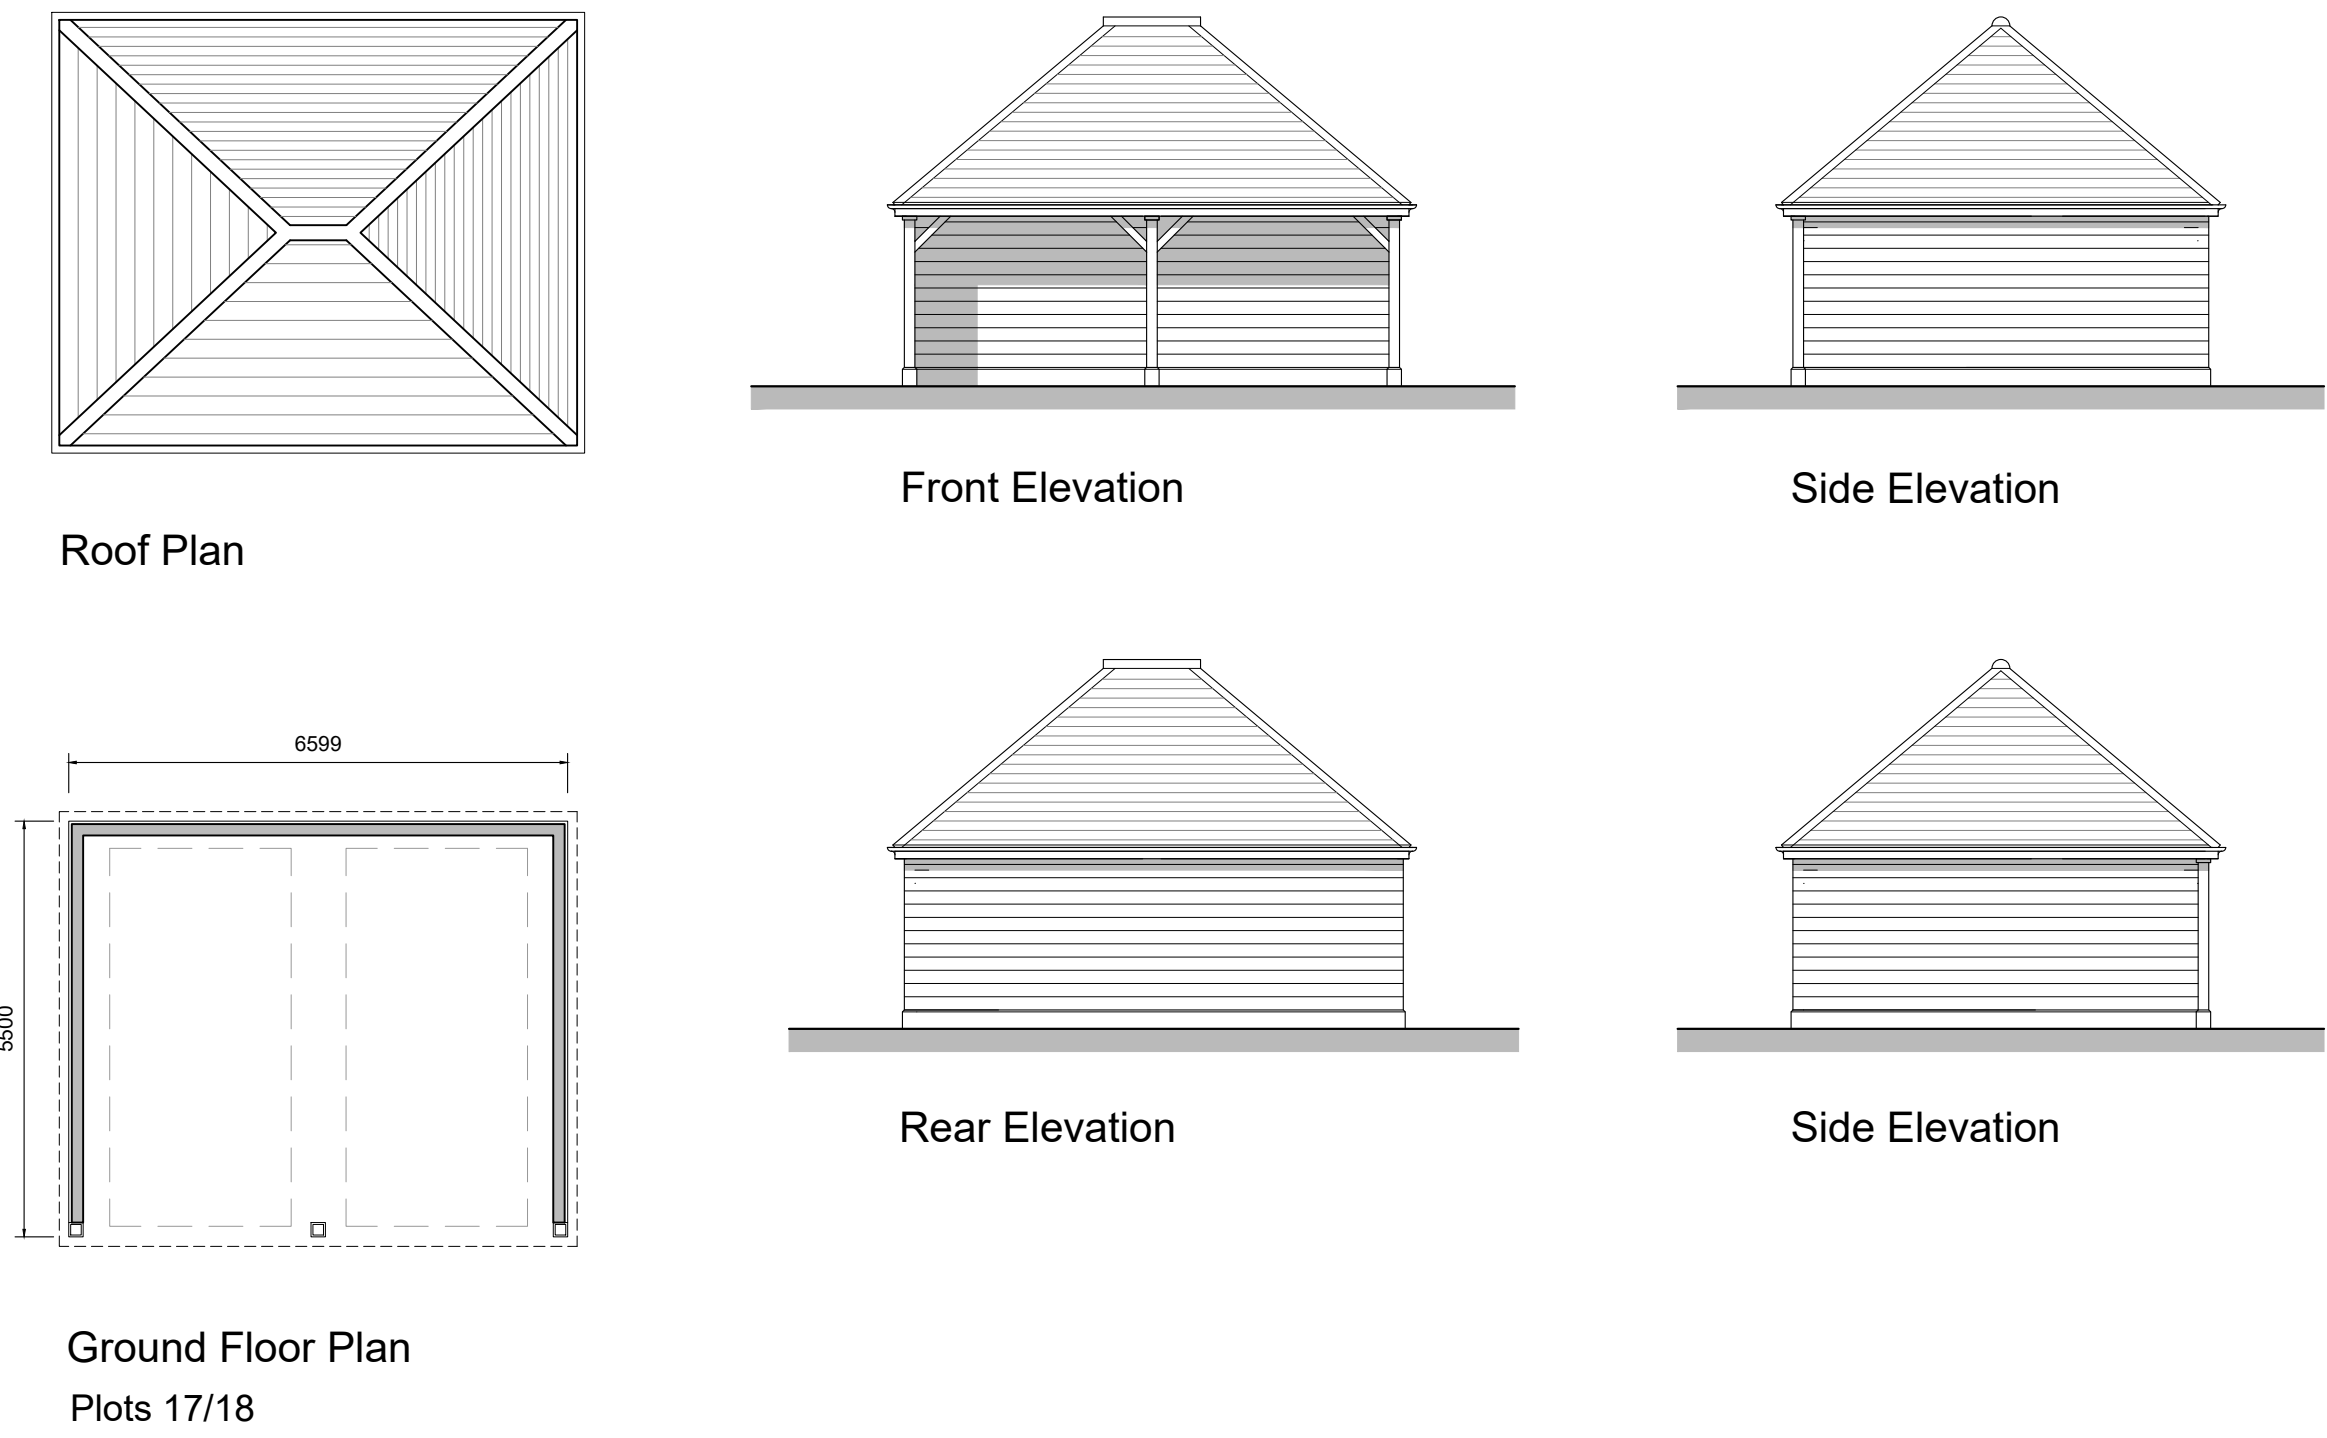

Sub-station

