


DRAWING NO.	Hollies 006	REVISION	A
-------------	-------------	----------	---

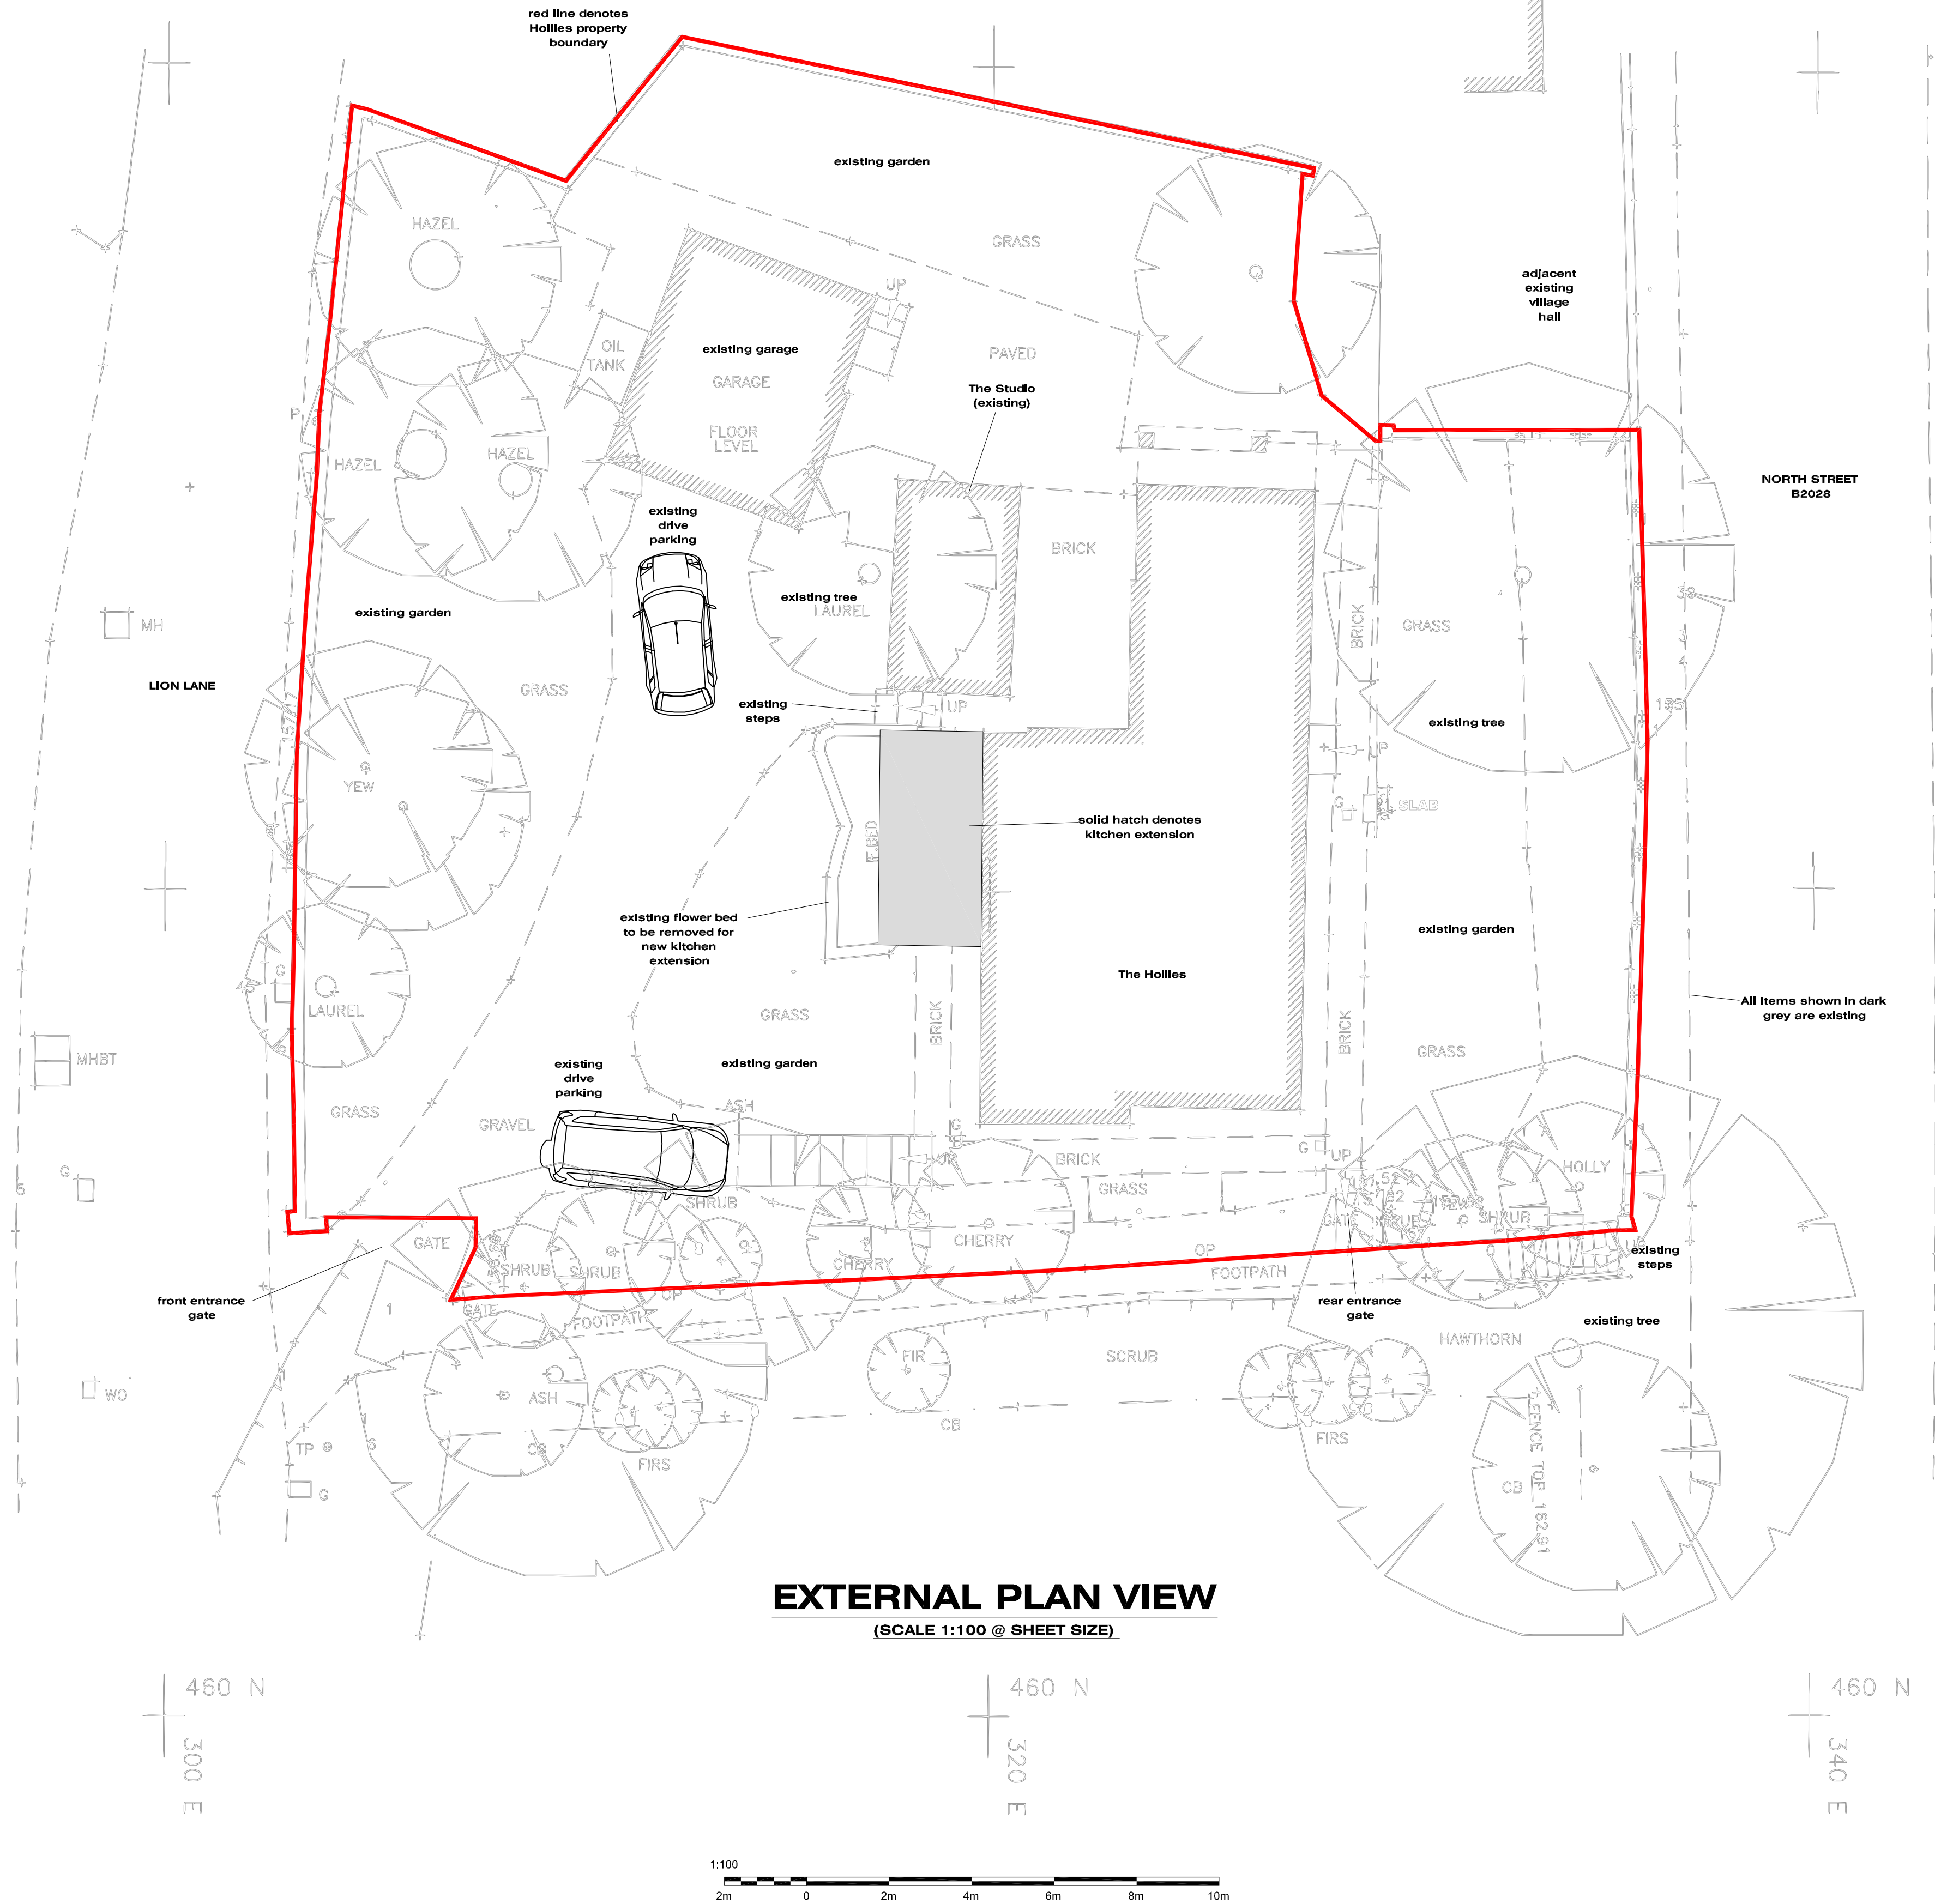

EXTERNAL PLAN VIEW
(SCALE 1:100 @ SHEET SIZE)

- Notes – General
1. The term 'Existing' relates to the existing property – The Hollies.
 2. Do not scale from the drawing except for planning purposes.
 3. Dimensions in millimetres.
 4. Dimensions to be checked on site.
 5. All work to comply with current Building Regulations.
 6. All work may be subject to revision on site.
 7. This drawing may not be copied without prior permission.
 8. Scales are correct when drawing is printed at sheet size.
 9. All Facias, Soffits etc to match 'Existing' construction.
 10. All New doors and windows to be of wooden construction and coloured White to match 'Existing' Windows.
 11. Waste drainage to be connected to 'Existing' sewer system.
 12. Water, electricity & gas to be connected to existing services.

REV.	DATE	DESCRIPTION	BY
A	09.02.18	ISSUED FOR APPROVAL	SGS

Copyright and other intellectual property rights in this document and all related documents, drawings, etc., including calculations, is invested in Spencer Design Services Ltd and cannot be used or reproduced for any other purpose than that for which they have been created without the express permission in writing by Spencer Design Services Ltd.



Spencer
Design Services

DRAWING NO.	Hollies 006	REVISION	A
PROJECT TITLE	The Hollies, Turnes Hill West Sussex		
DRAWING TITLE	Proposed Kitchen Extension External Plan View		
SCALE	AS NOTED	DRAWN	SGS
DESIGNED	SS	CHECKED	NJJ
STATUS	FOR APPROVAL		DISCIPLINE
DATE	19.09.17	APPROVED	DATE
SHEET SIZE	A1		
			CIVIL