



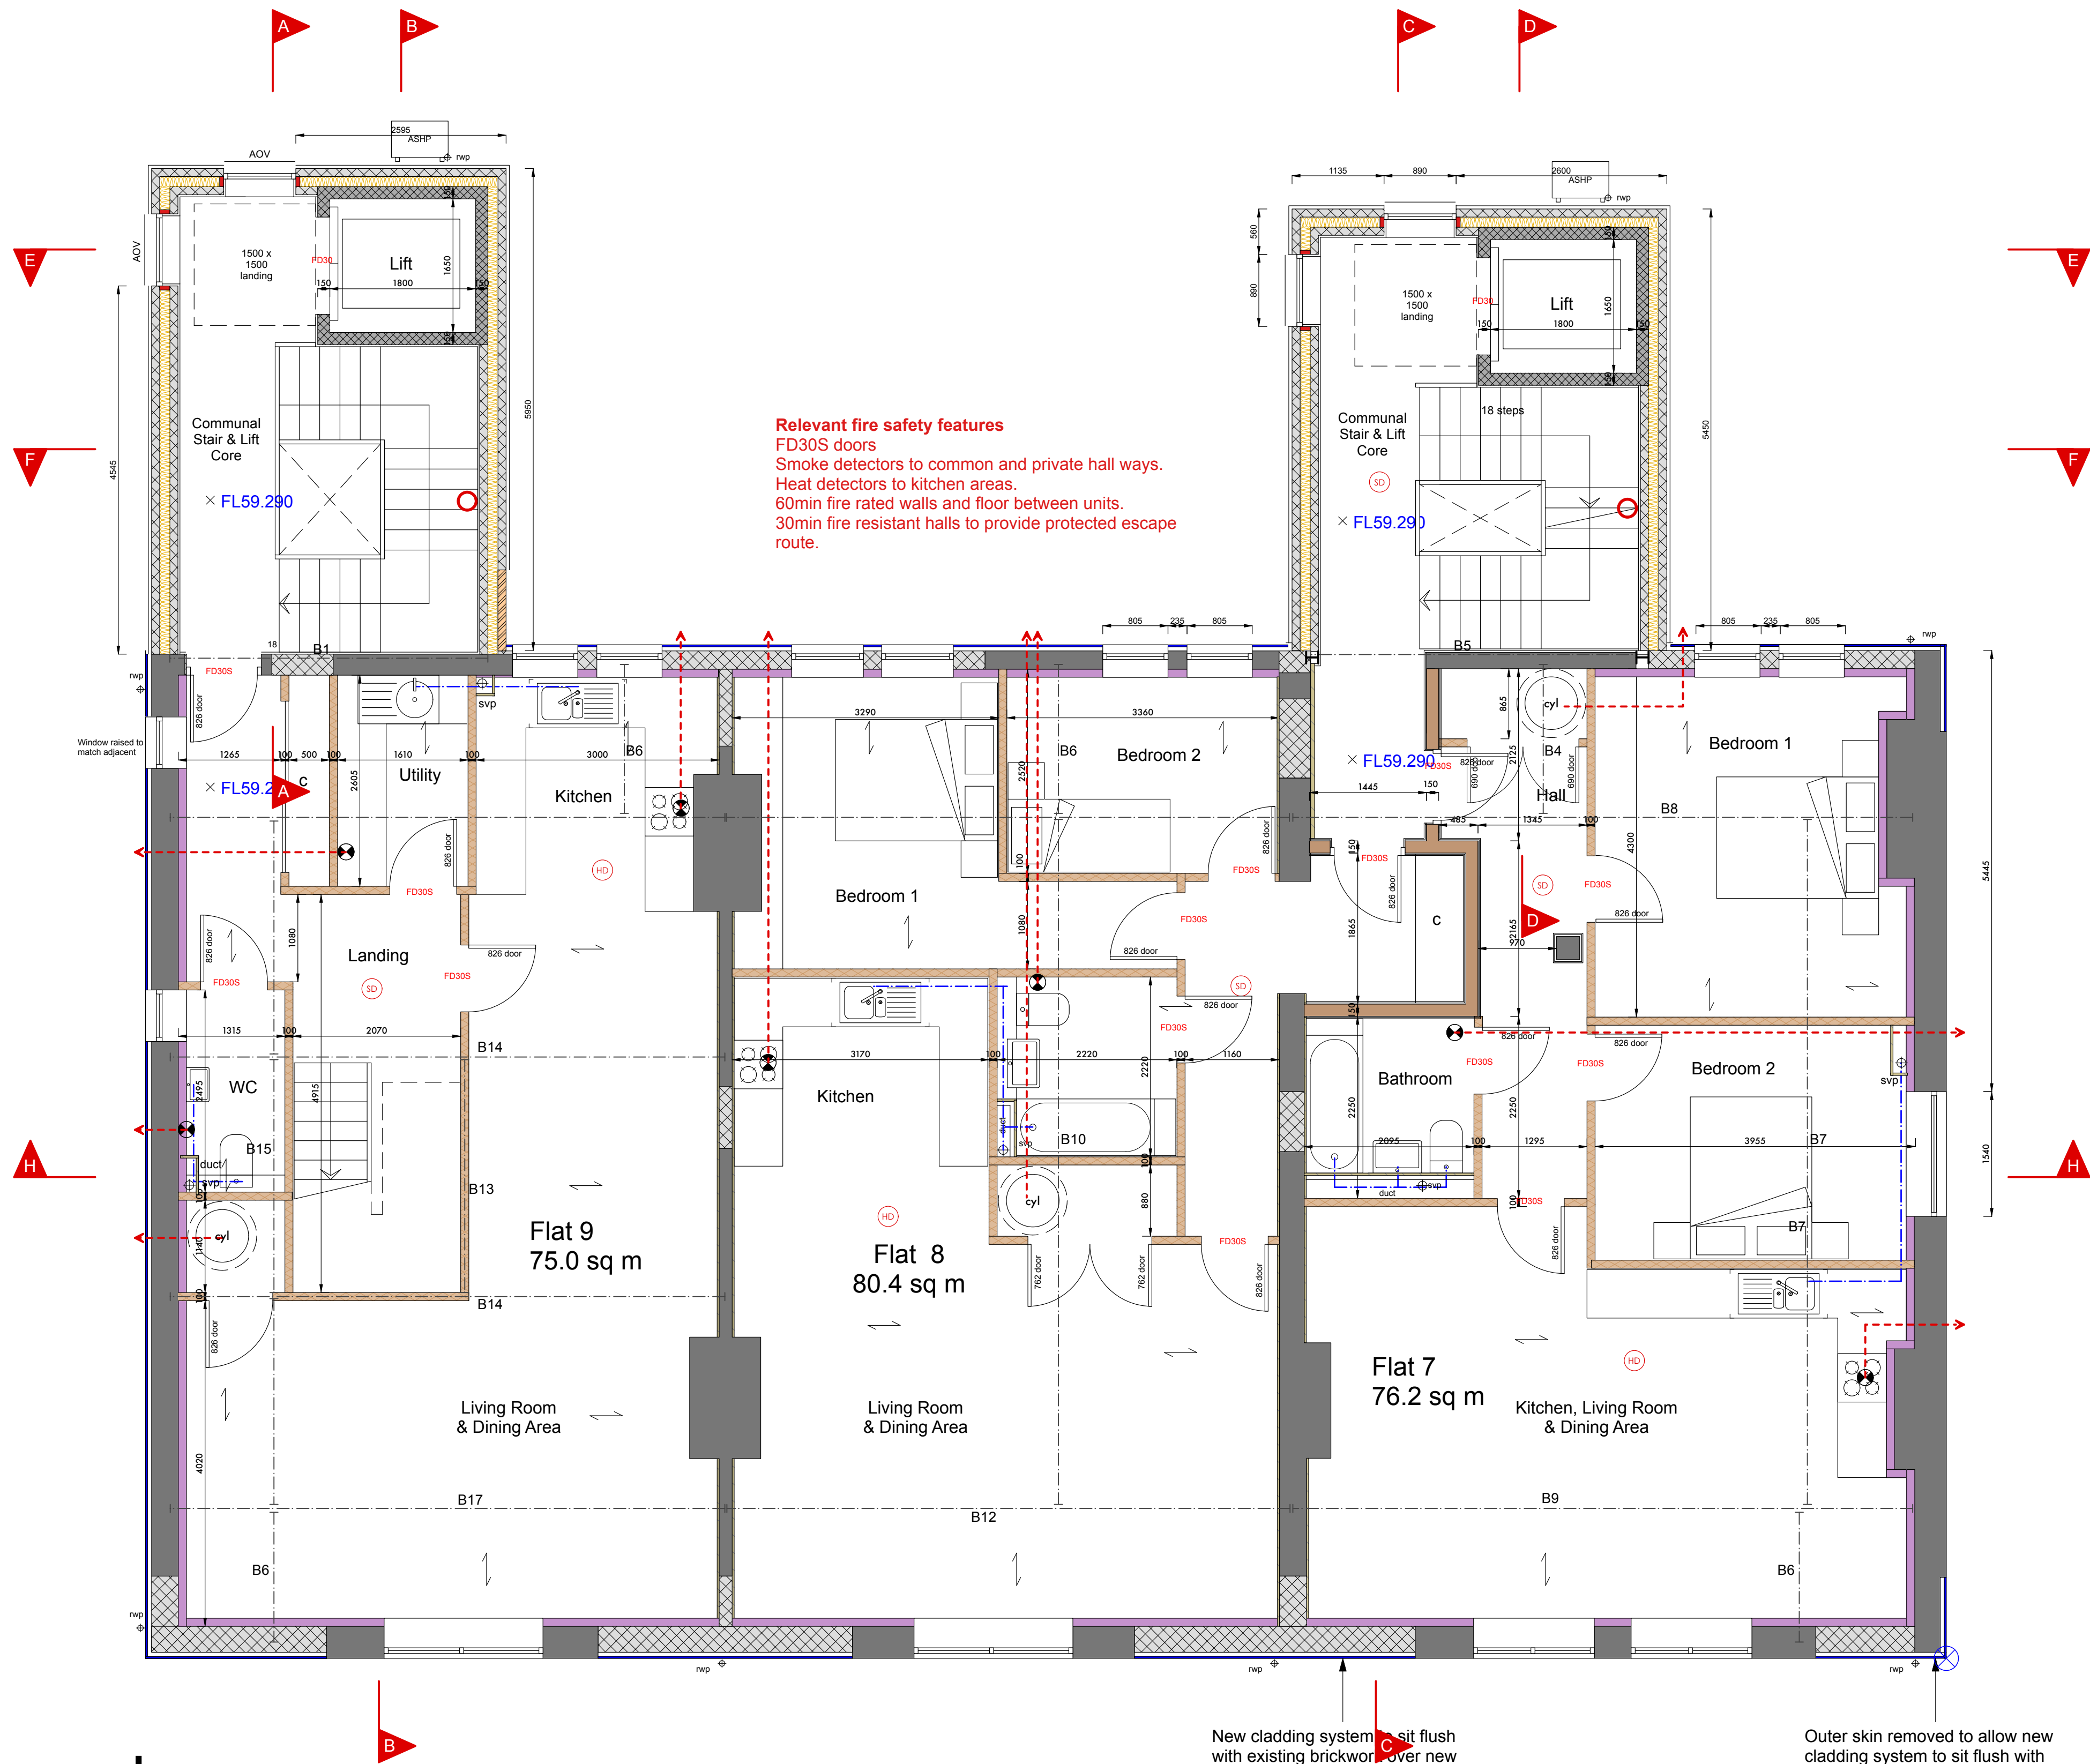

Key	
× 10.000	Level
× CL10.000	Cover level
× IV10.000	Invert level
SD	Smoke detector
HD	Heat detector
CO	CO detector
EL	Emergency Lighting
FP	Fire control panel
EF	Extractor fan
ED	Extract duct
---	Demolitions
---	Span of joists over
FD30S	30min Fire Door with smoke seals
---	Existing wall
---	Brick wall
---	Block wall
---	Stud wall
---	Perimeter wall thermal insulation upgrade
---	Internal party wall sound insulation upgrade
---	Existing drainage
---	Proposed FW drainage
---	Proposed SW drainage
---	Proposed internal drainage

Revisions	
- 22/04/2025	First issue
A 05/03/2025	Updated
B 06/03/2025	Updated
C 12/03/2025	Structural info

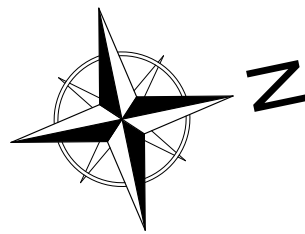

Client
PR Homes Direct

Project address
1-3 Barclay Court
Market Place, Haywards Heath,
West Sussex RH16 1DB

Project description
Conversion & extension to form
10N° flats

Drawing title
Proposed Second

Scale 1:50 @ A1	Job N° 3428	Drawing N° 16	Revision C
-----------------	-------------	---------------	------------