



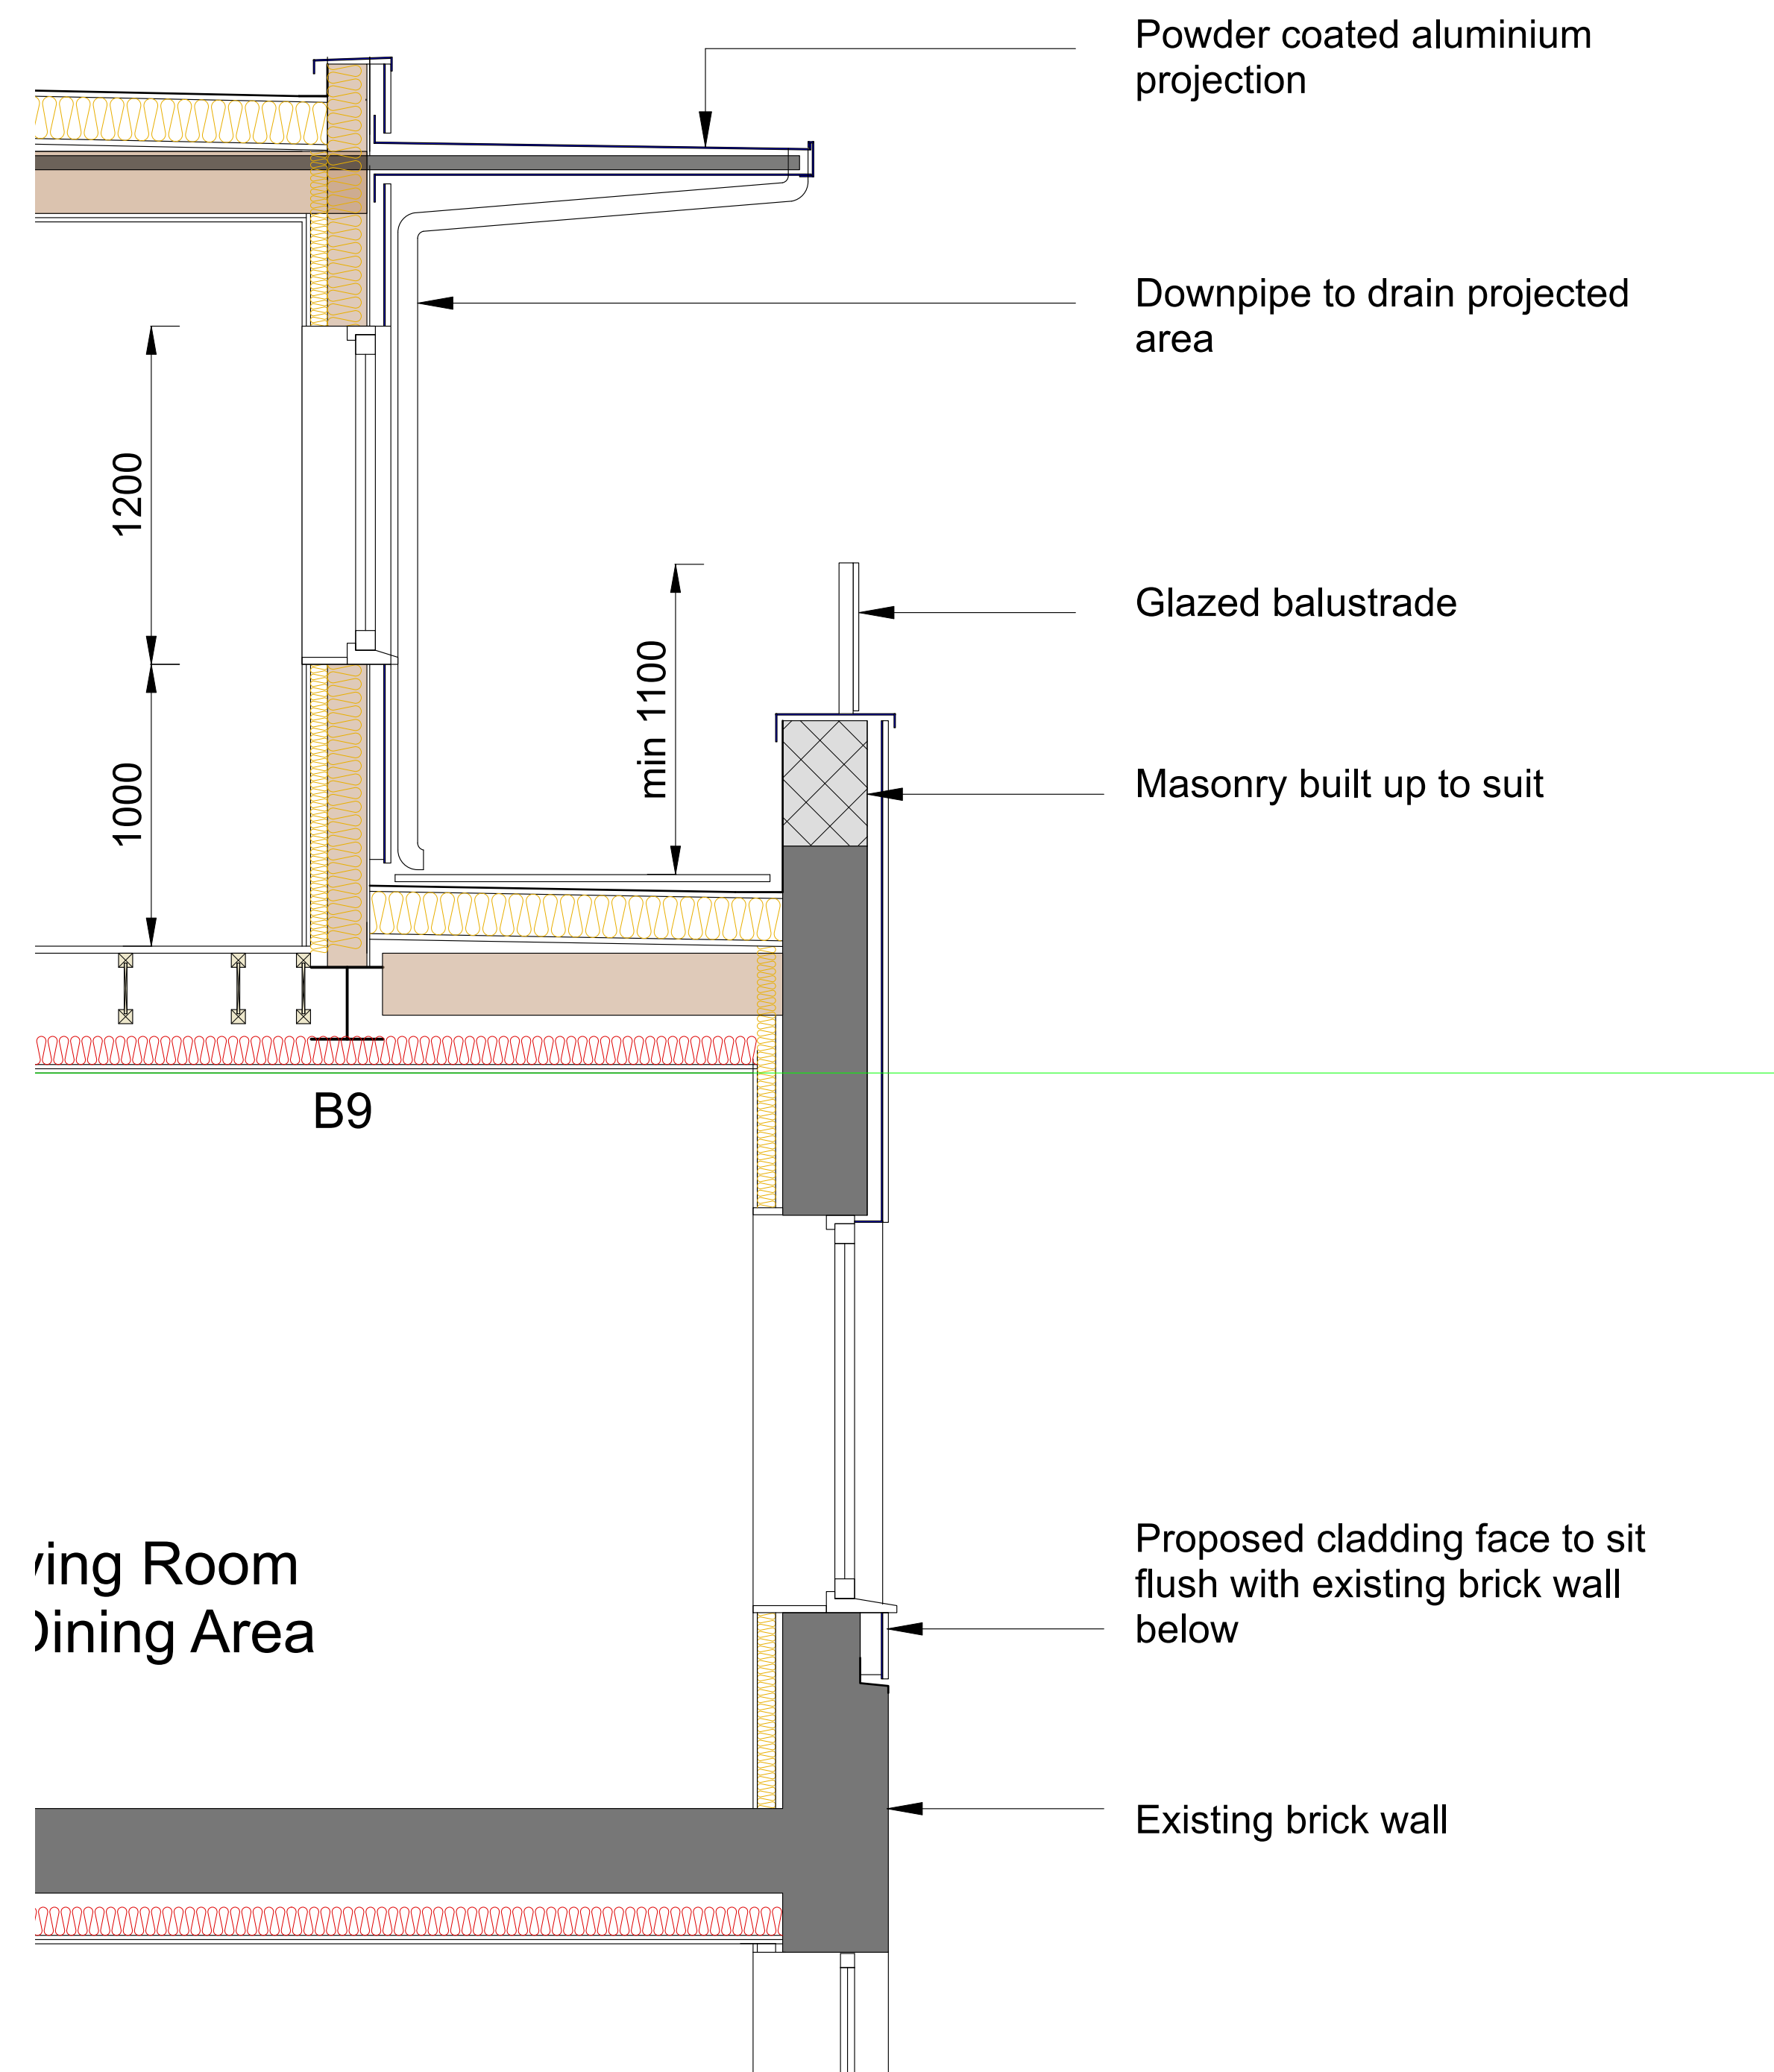


c) Perimeter upstand detail

1 to 20 Details

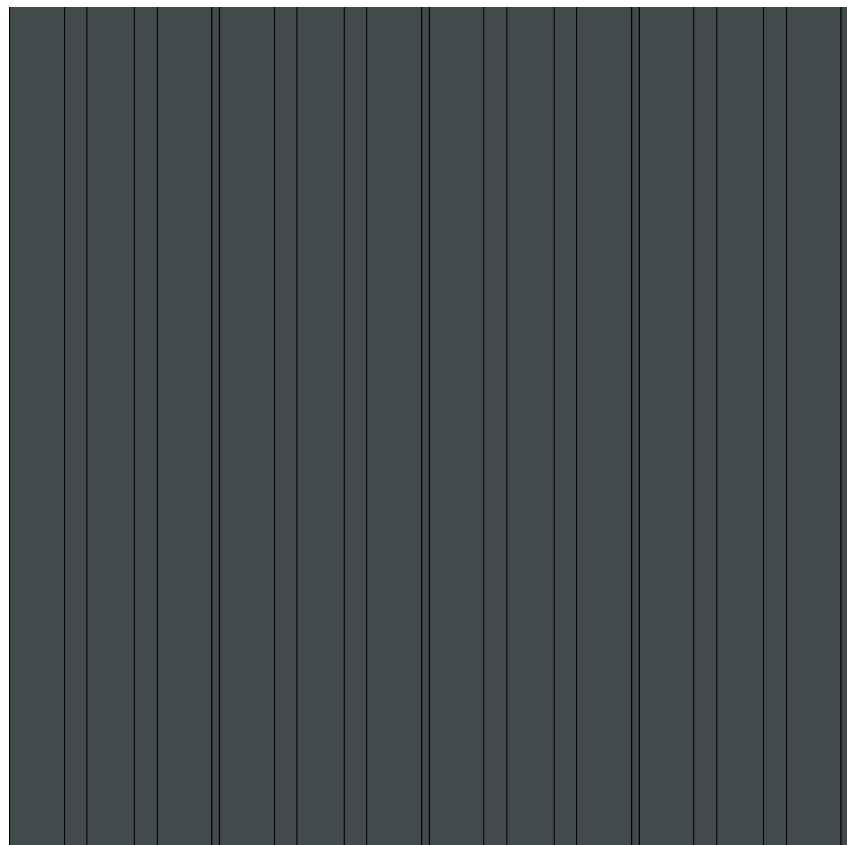

Second & Third floor cladding
Powder coated aluminium
Basalt Grey

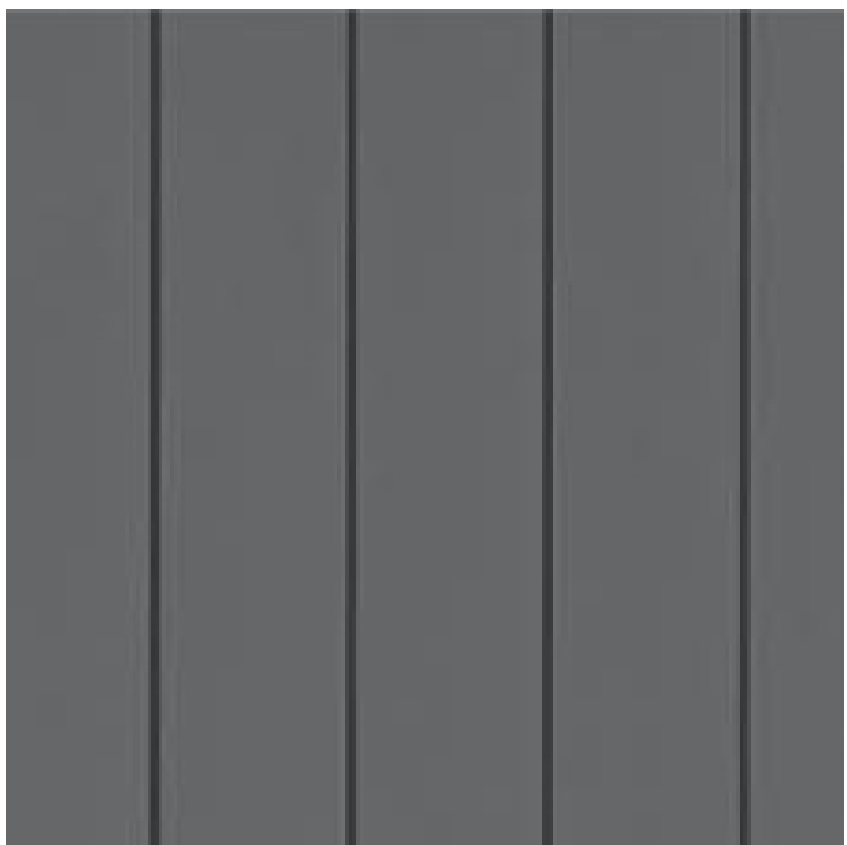

Stair and lift cores cladding
Cedral Click Smooth
Slate Grey C18

d) Cladding detail

Revisions		
-	22/04/2025	First issue
A	12/03/2025	Structural info



Client
PR Homes Direct

Project address
1-3 Barclay Court
Market Place, Haywards Heath,
West Sussex RH16 1DB

Project description
Conversion & extension to form
10N° flats

Drawing title
1 to 20 Details

Scale 1:20 @ A1

Job N°	Drawing N°	Revision
3428	28	A

