


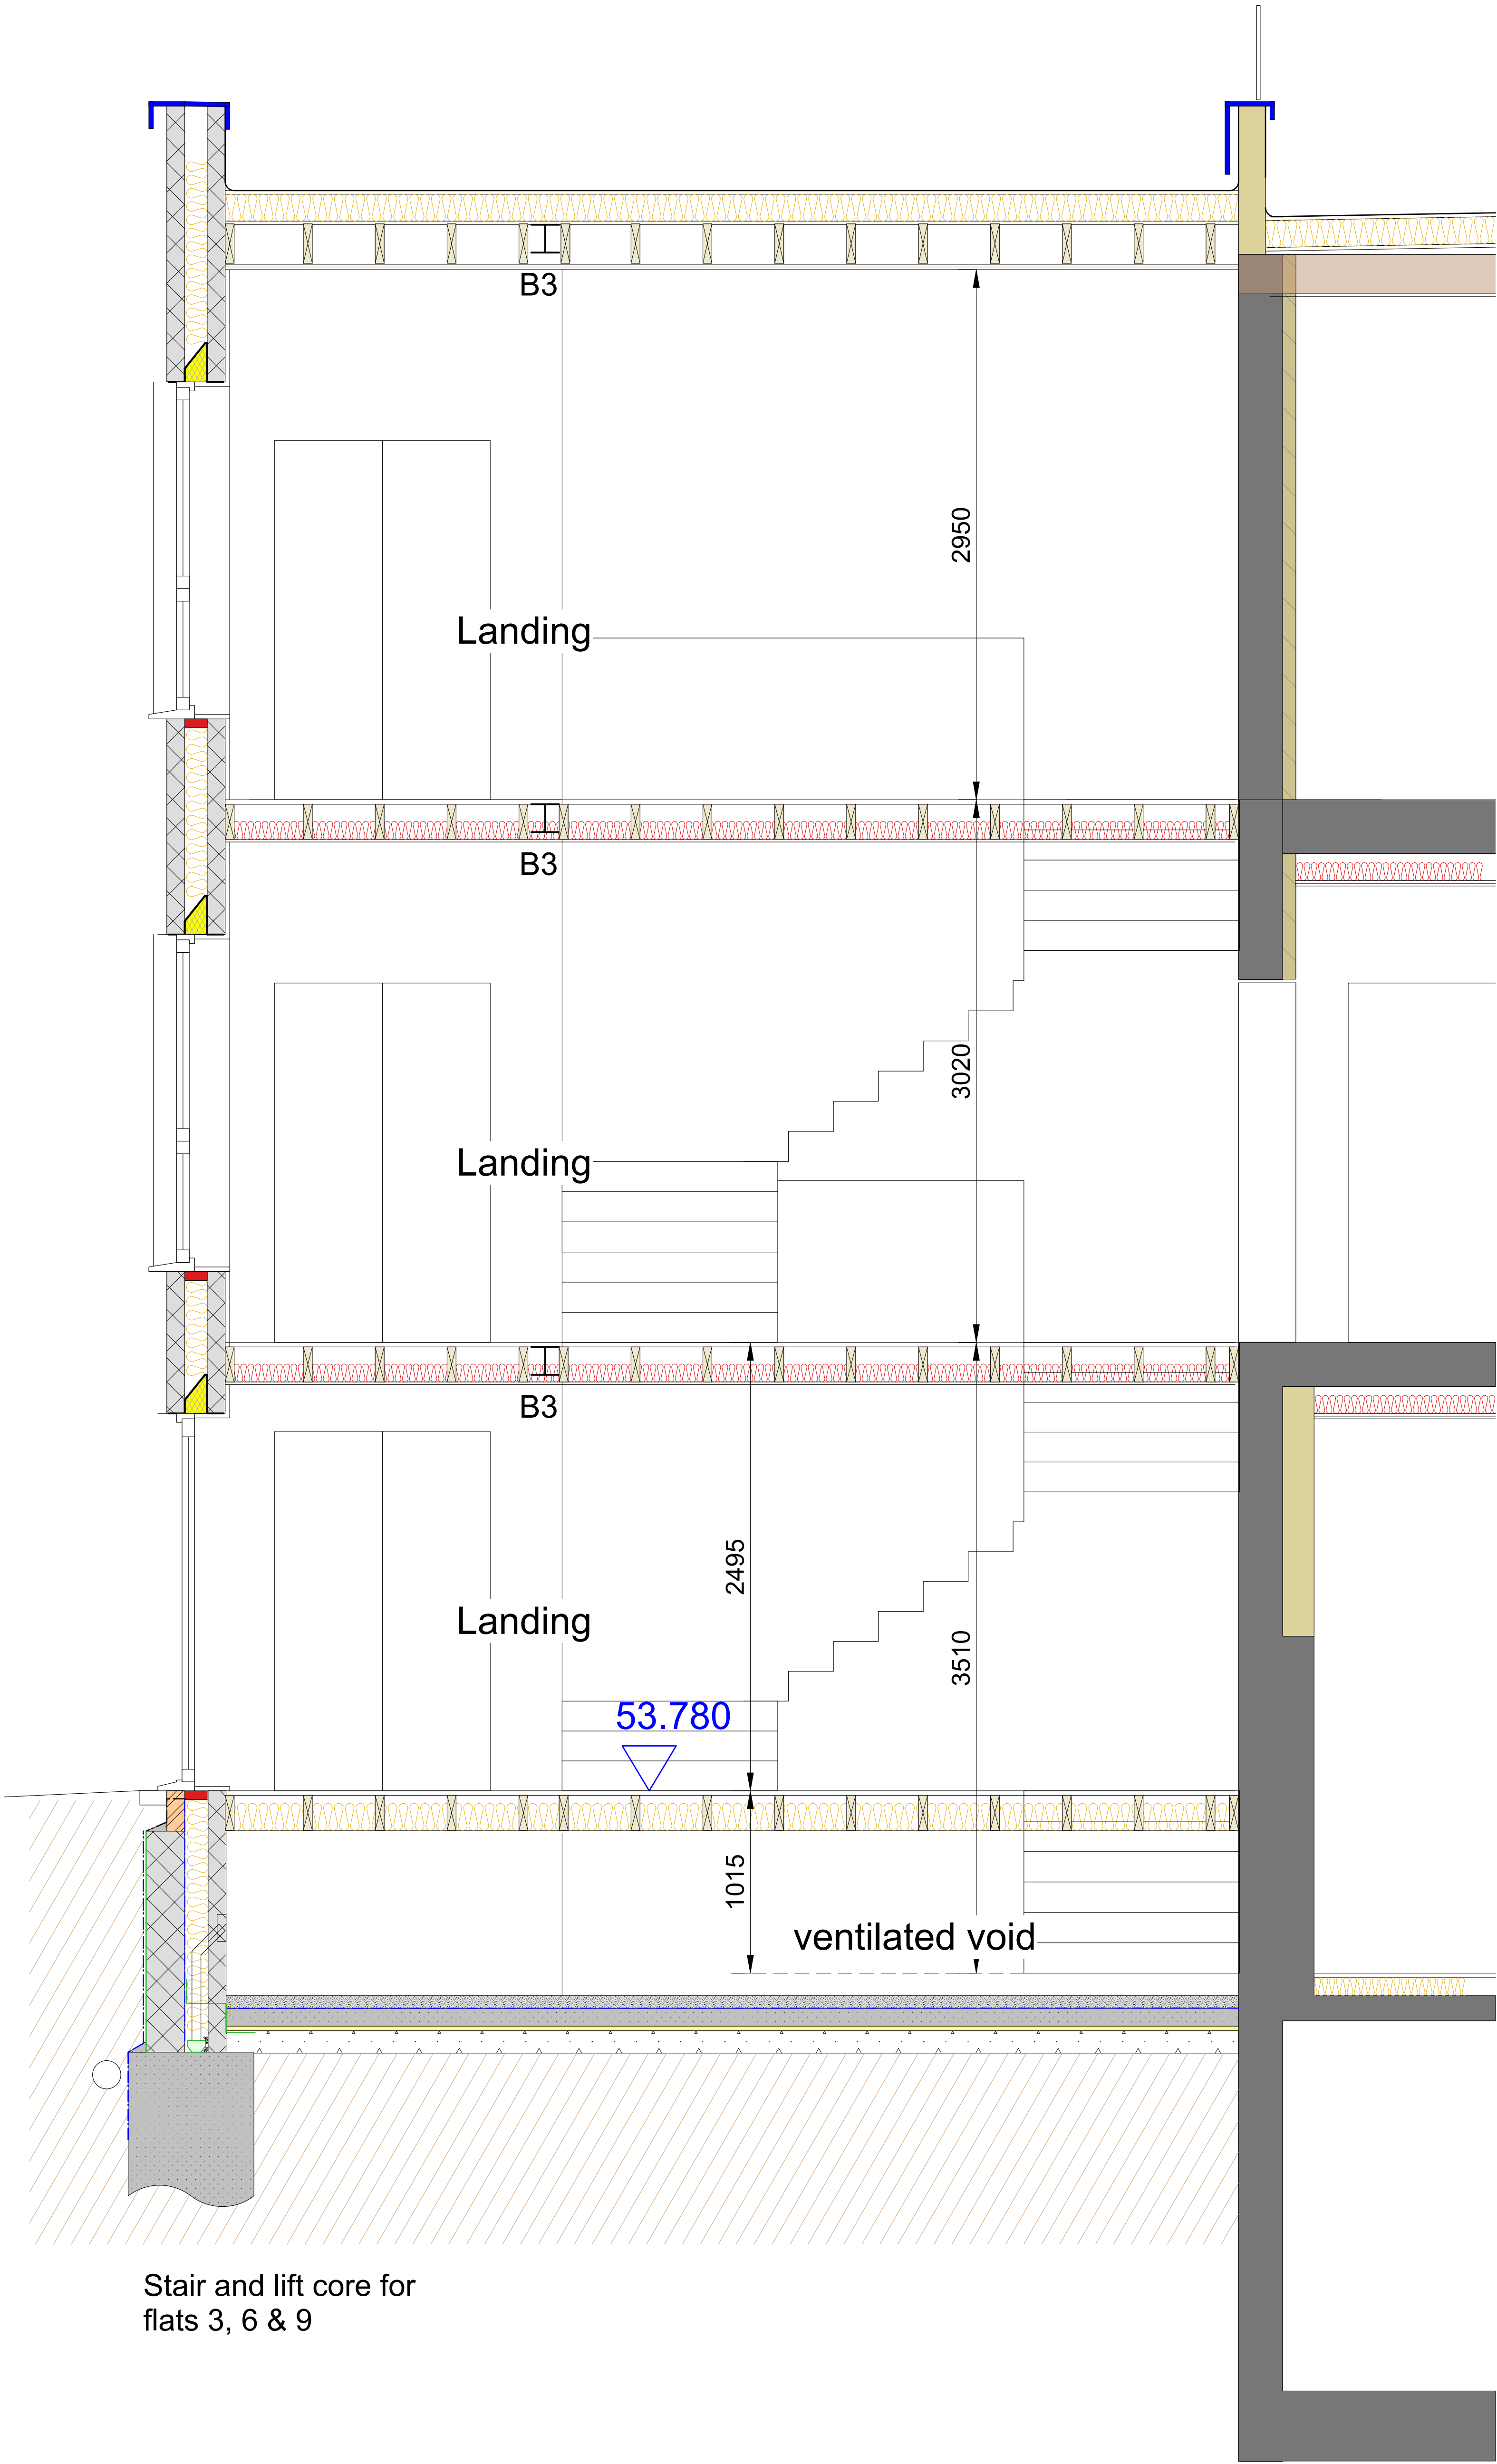

Stair and lift core for
flats 3, 6 & 9

Revisions		
-	22/04/2025	First issue
A	12/03/2025	Structural info



CKA Architectural Ltd
36 Church Street, Eastbourne, BN21 1HS
01323 729516 cka.co.uk

Client
PR Homes Direct

Project address
1-3 Barclay Court
Market Place, Haywards Heath,
West Sussex RH16 1DB

Project description
Conversion & extension to form
10N° flats

Drawing title
1 to 20 Section

Scale 1:20 @ A1

Job N°	Drawing N°	Revision
3428	29	A

1 to 20 Section

Stair and lift core for
flats 3, 6 & 9

