



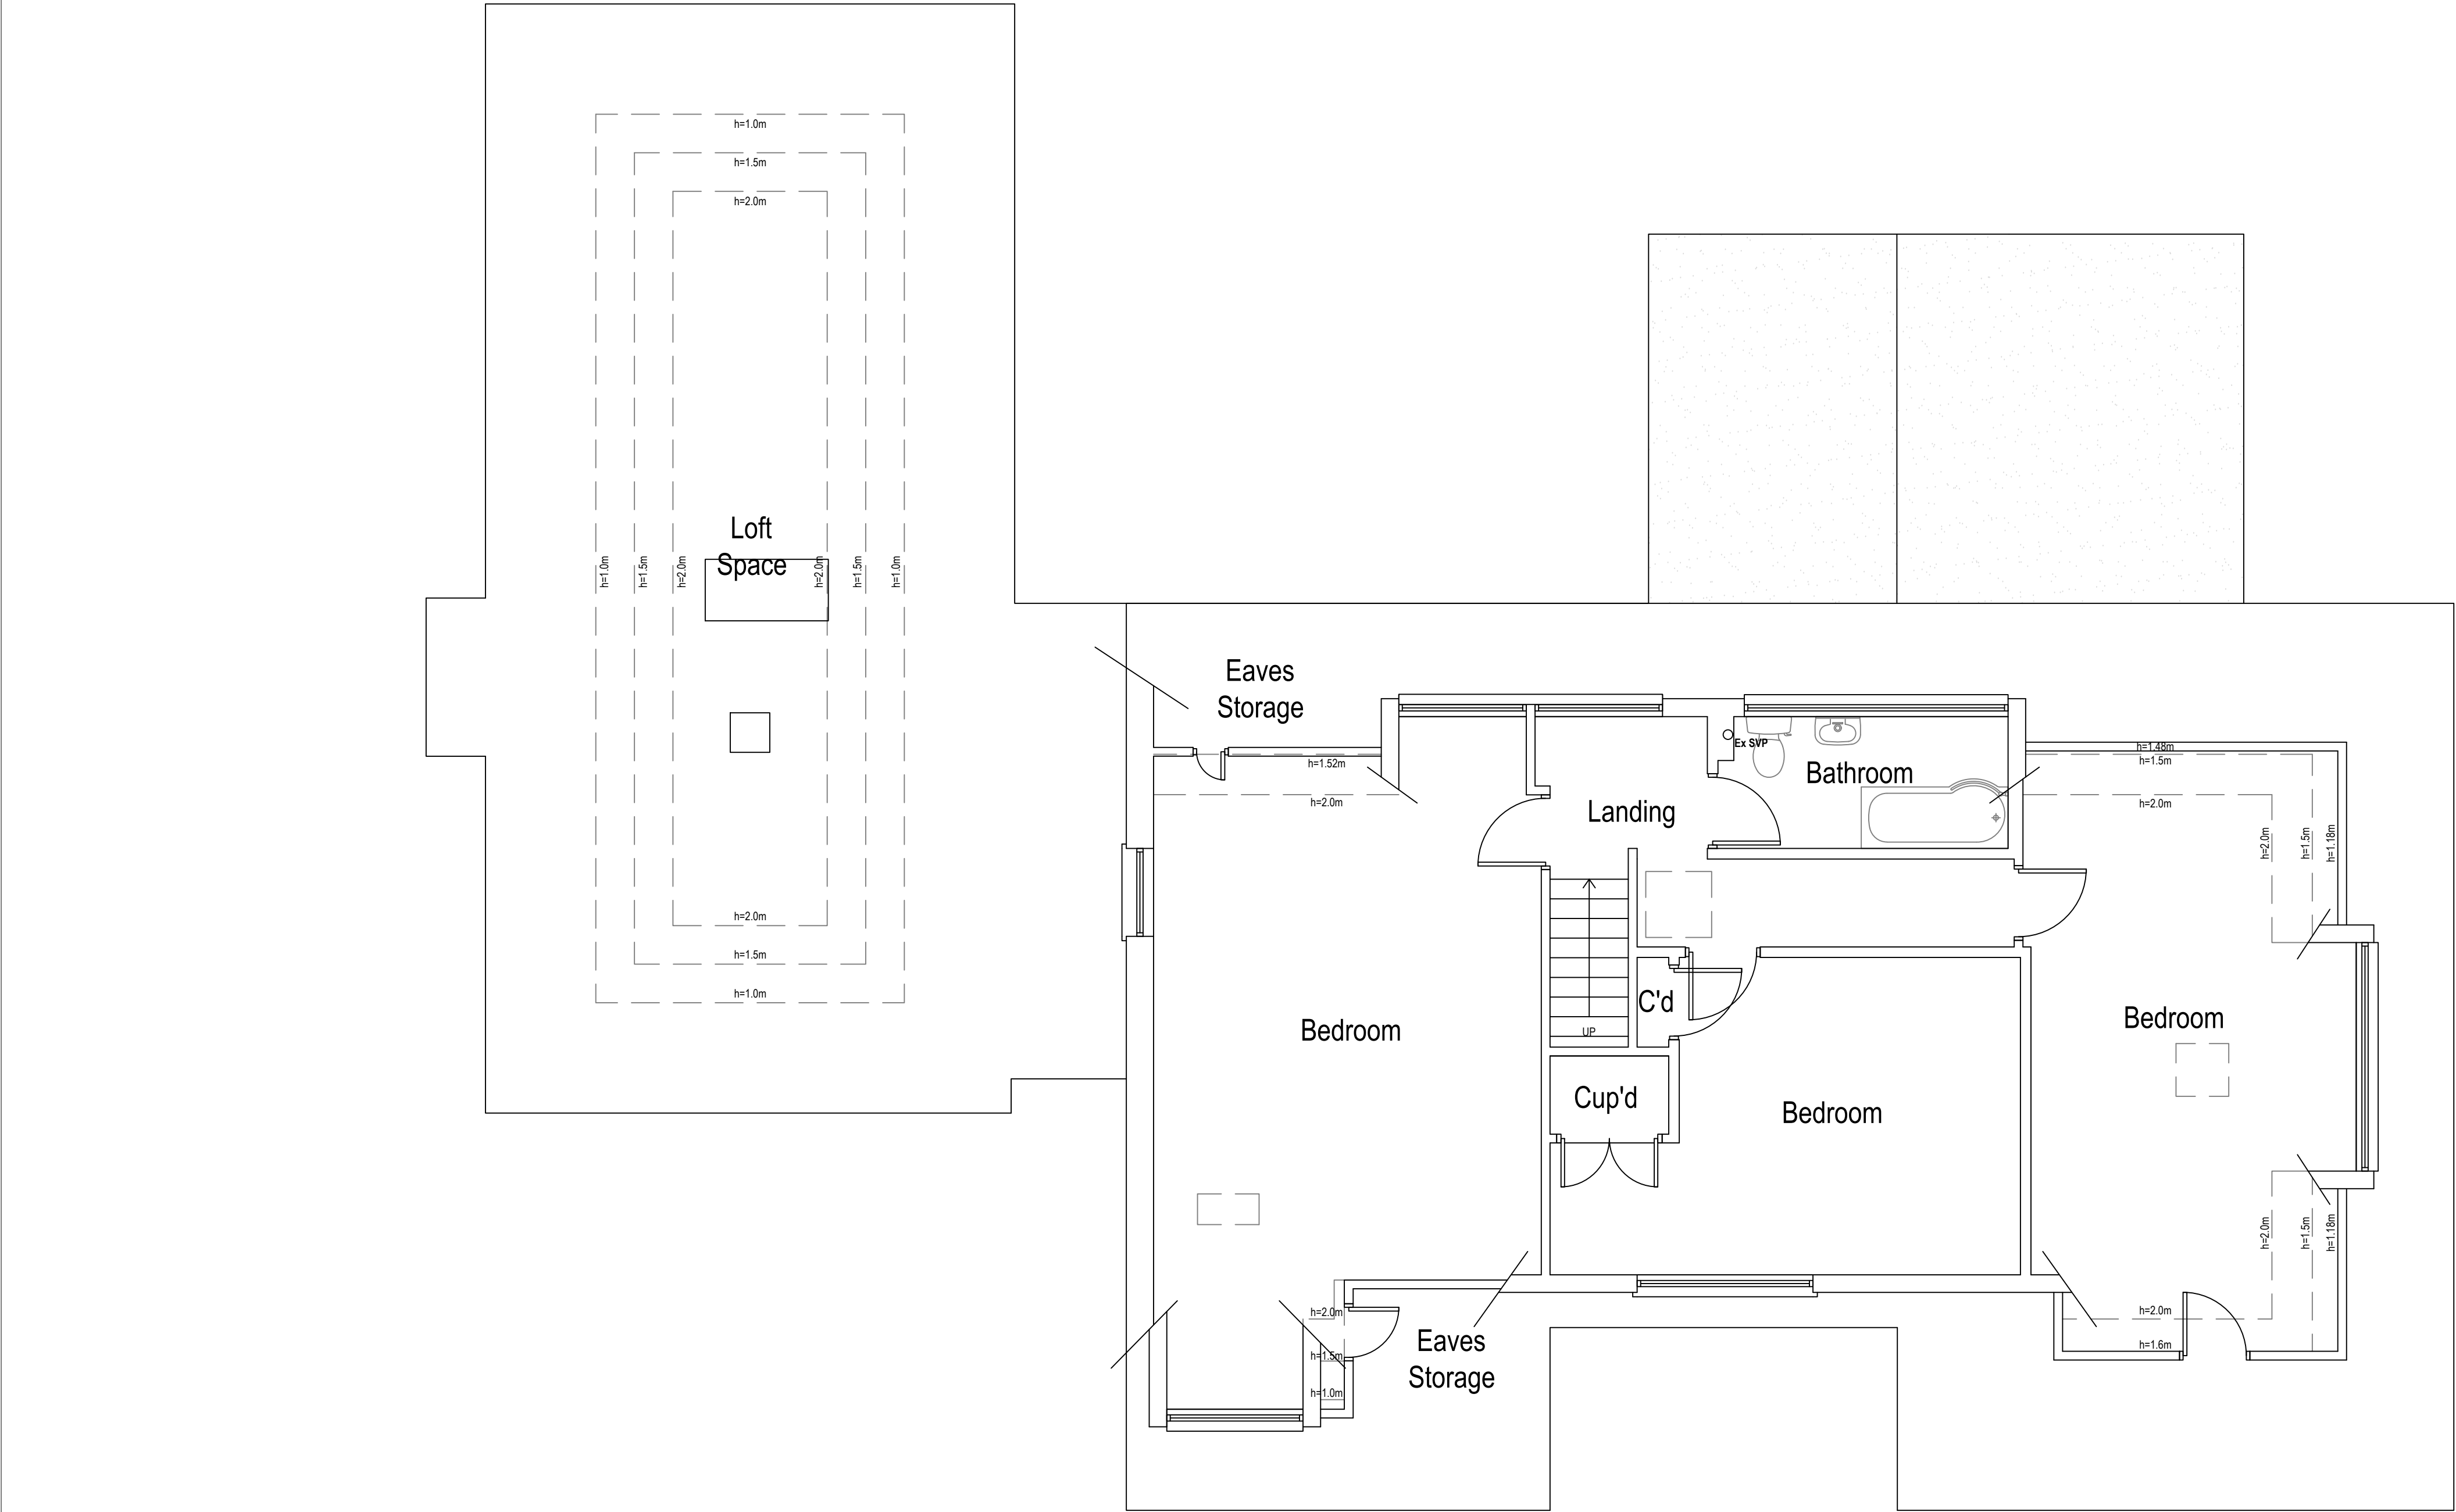

Existing First Floor Plan
Area ca. 86.60 m²

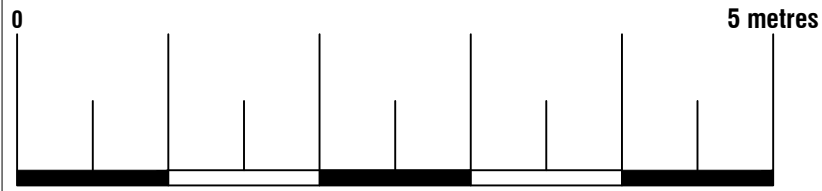

Arkiplan ArkiPlan Architectural Ltd • Enquiries@ArkiPlan.co.uk Lytchett House, 13 Freeland Park, Wareham Road, Poole, Dorset, BH16 6FA			
Site	Malthouse Field, London Road, Haywards Heath RH17 5QB	Date	13.01.2026
		Sheet	25-1418 D04 REV 13
		Job	Loft Conversion New Extension
Title Number	WSX441109, WSX441110	Scale	1:50 @A1, 1:100 @A3
		Title	As Shown