
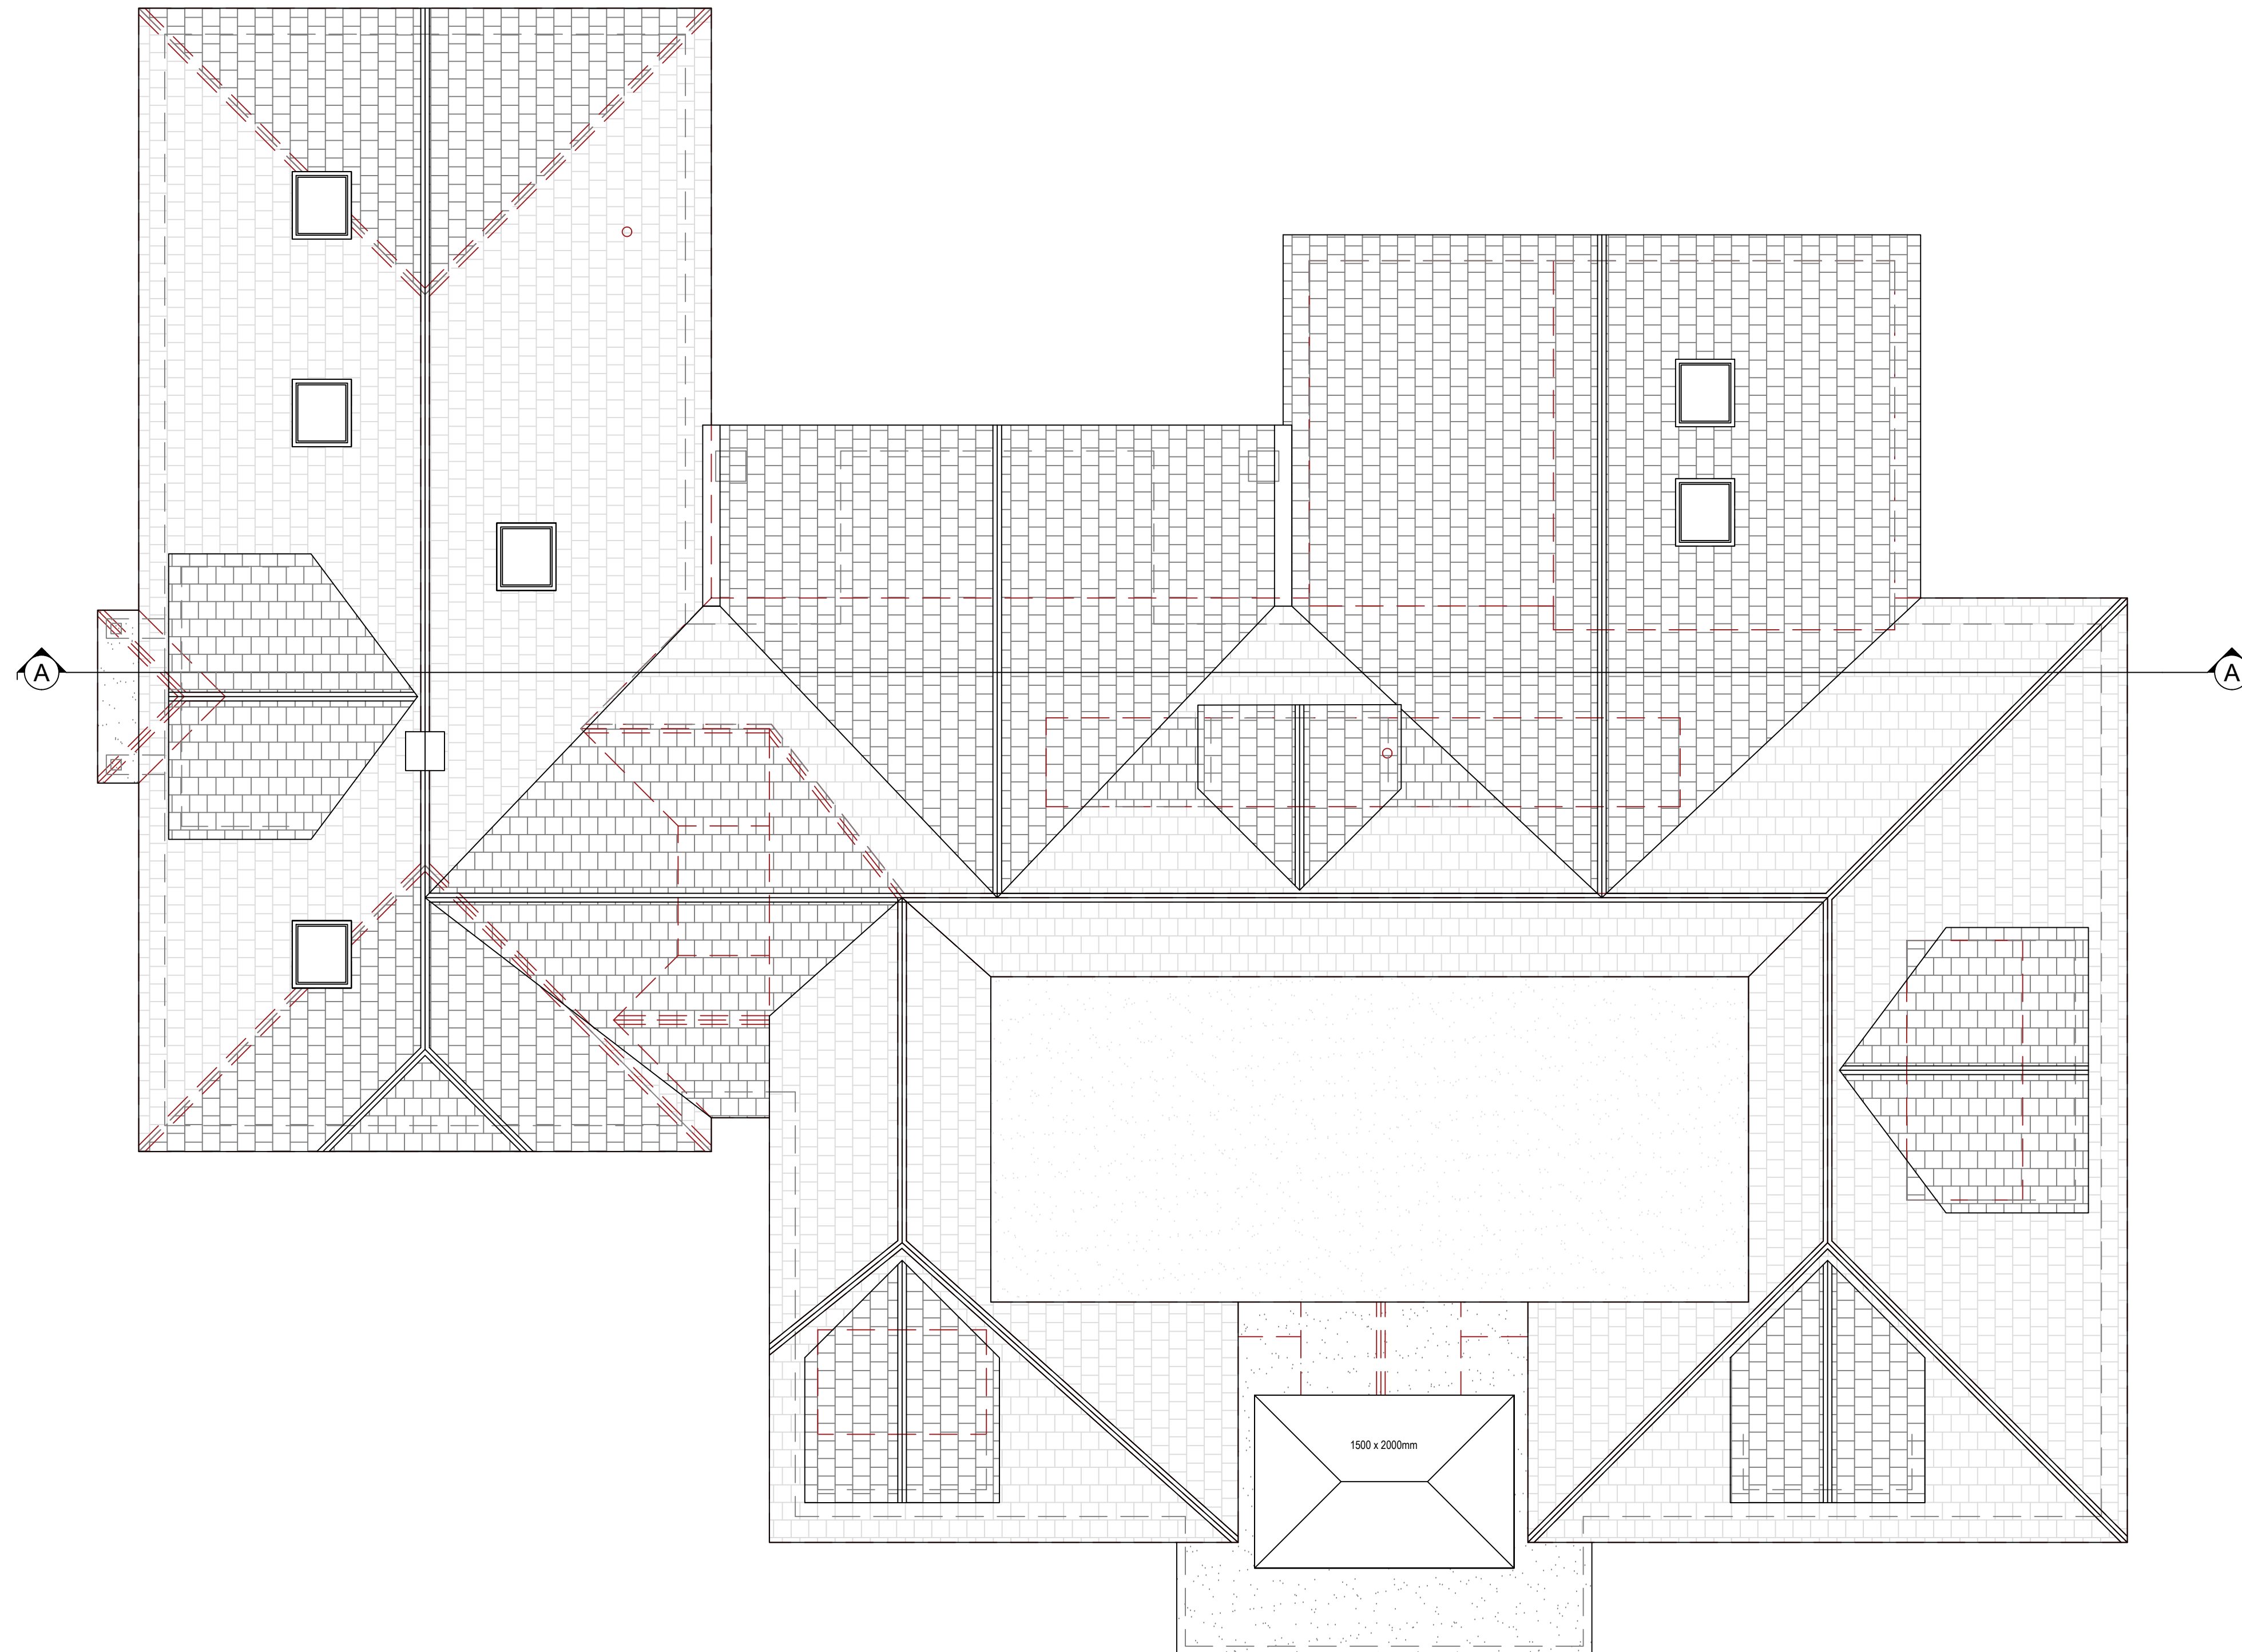
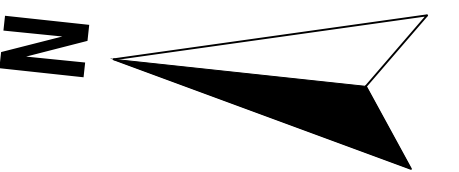



Proposed Roof Plan

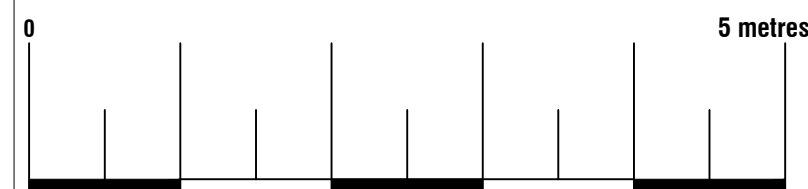

ArkiPlan Architectural Ltd • Enquiries@ArkiPlan.co.uk
Lyttchett House, 13 Freeland Park, Wareham Road, Poole, Dorset, BH16 6FA

Site	Malthouse Field, London Road, Haywards Heath RH17 5QB	Date	13.01.2026
		Sheet	25-1418 D07 REV 13
		Job	Loft Conversion New Extension
		Scale	1:50 @A1, 1:100 @A3
Title Number	WSX441109, WSX441110	Title	As Shown