
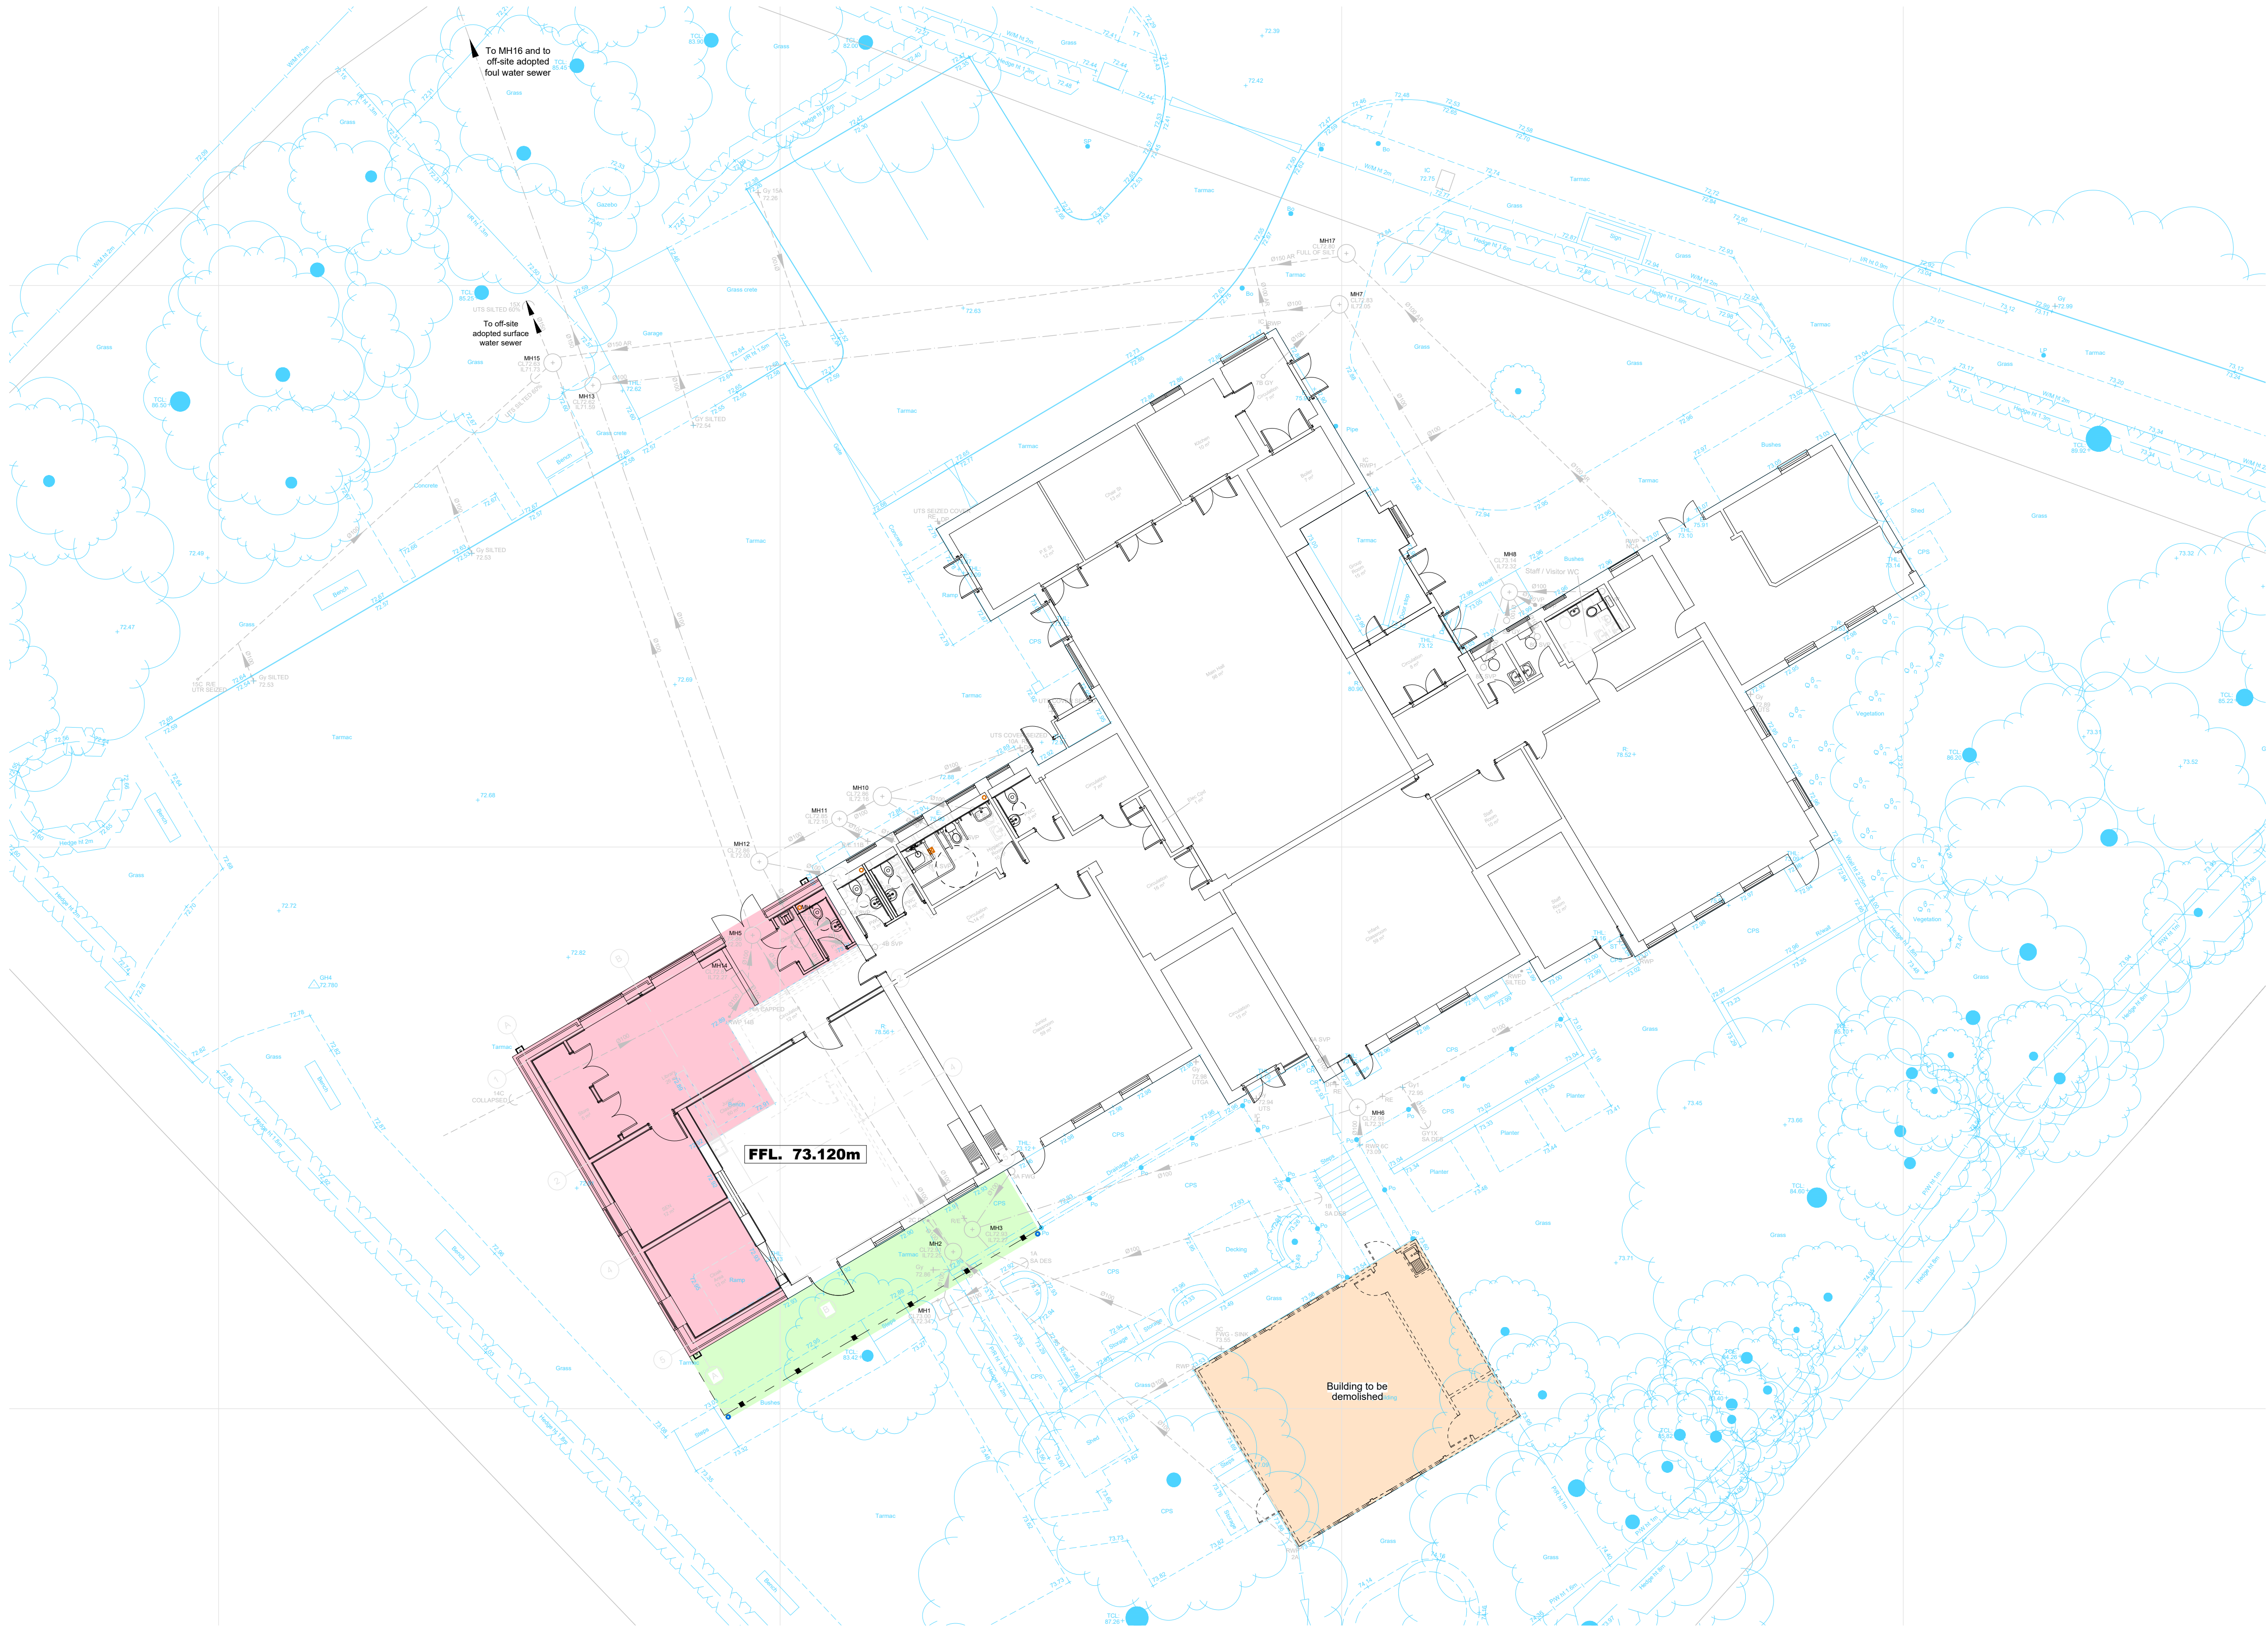


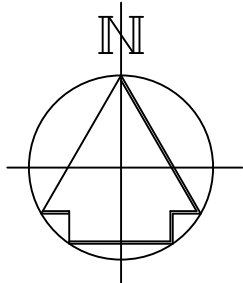

NOTES

- 1 This drawing to be read in conjunction with all relevant Architects and Engineers drawings and specifications.
- 2 Dimensions are in millimetres unless noted otherwise.
- 3 Original topographic survey undertaken by The Greenhatch Group.
For full topographic survey information see drawings by Greenhatch No. 53644-T.
All levels based on Ordnance Survey by GPS.
- 4 Manhole numbering is taken from the Greenhatch survey drawing and the Sewerwork Report.

Key : Altered Catchment Areas

- Building Extension over existing paved hard play area* : 85m²
- Canopy over existing hard paved area* : 35m²
- Building to be demolished : 70m²

* Note that the building extension & canopy are sited over existing hard paved areas that discharge into the existing on site surface water drainage system.

Reduction in paved area / roof area discharging to the existing surface water drainage system = **70m²**

P2	STAGE 3 SUBMISSION.		PF-03-07-25
REV	DESCRIPTION	CHECKED	DATE

Archibald Shaw 

Consulting Civil & Structural Engineers
One Little London Chichester West Sussex PO19 1PP
Telephone: 01243 786471 www.archibaldshaw.co.uk

CLIENT
Atkins Realis / WSCC

PROJECT

Proposed Extension

St Augustine's School

Drainage Catchment Areas

DRAWN BY PF	CHECKED BY VC	DESIGNED BY PF
SCALE @ A1 1:125	© DATE Apr. 2025	STATUS Stage 3
JOB NO. 33988	DRAWING NO. CM.01	REVISION P2