


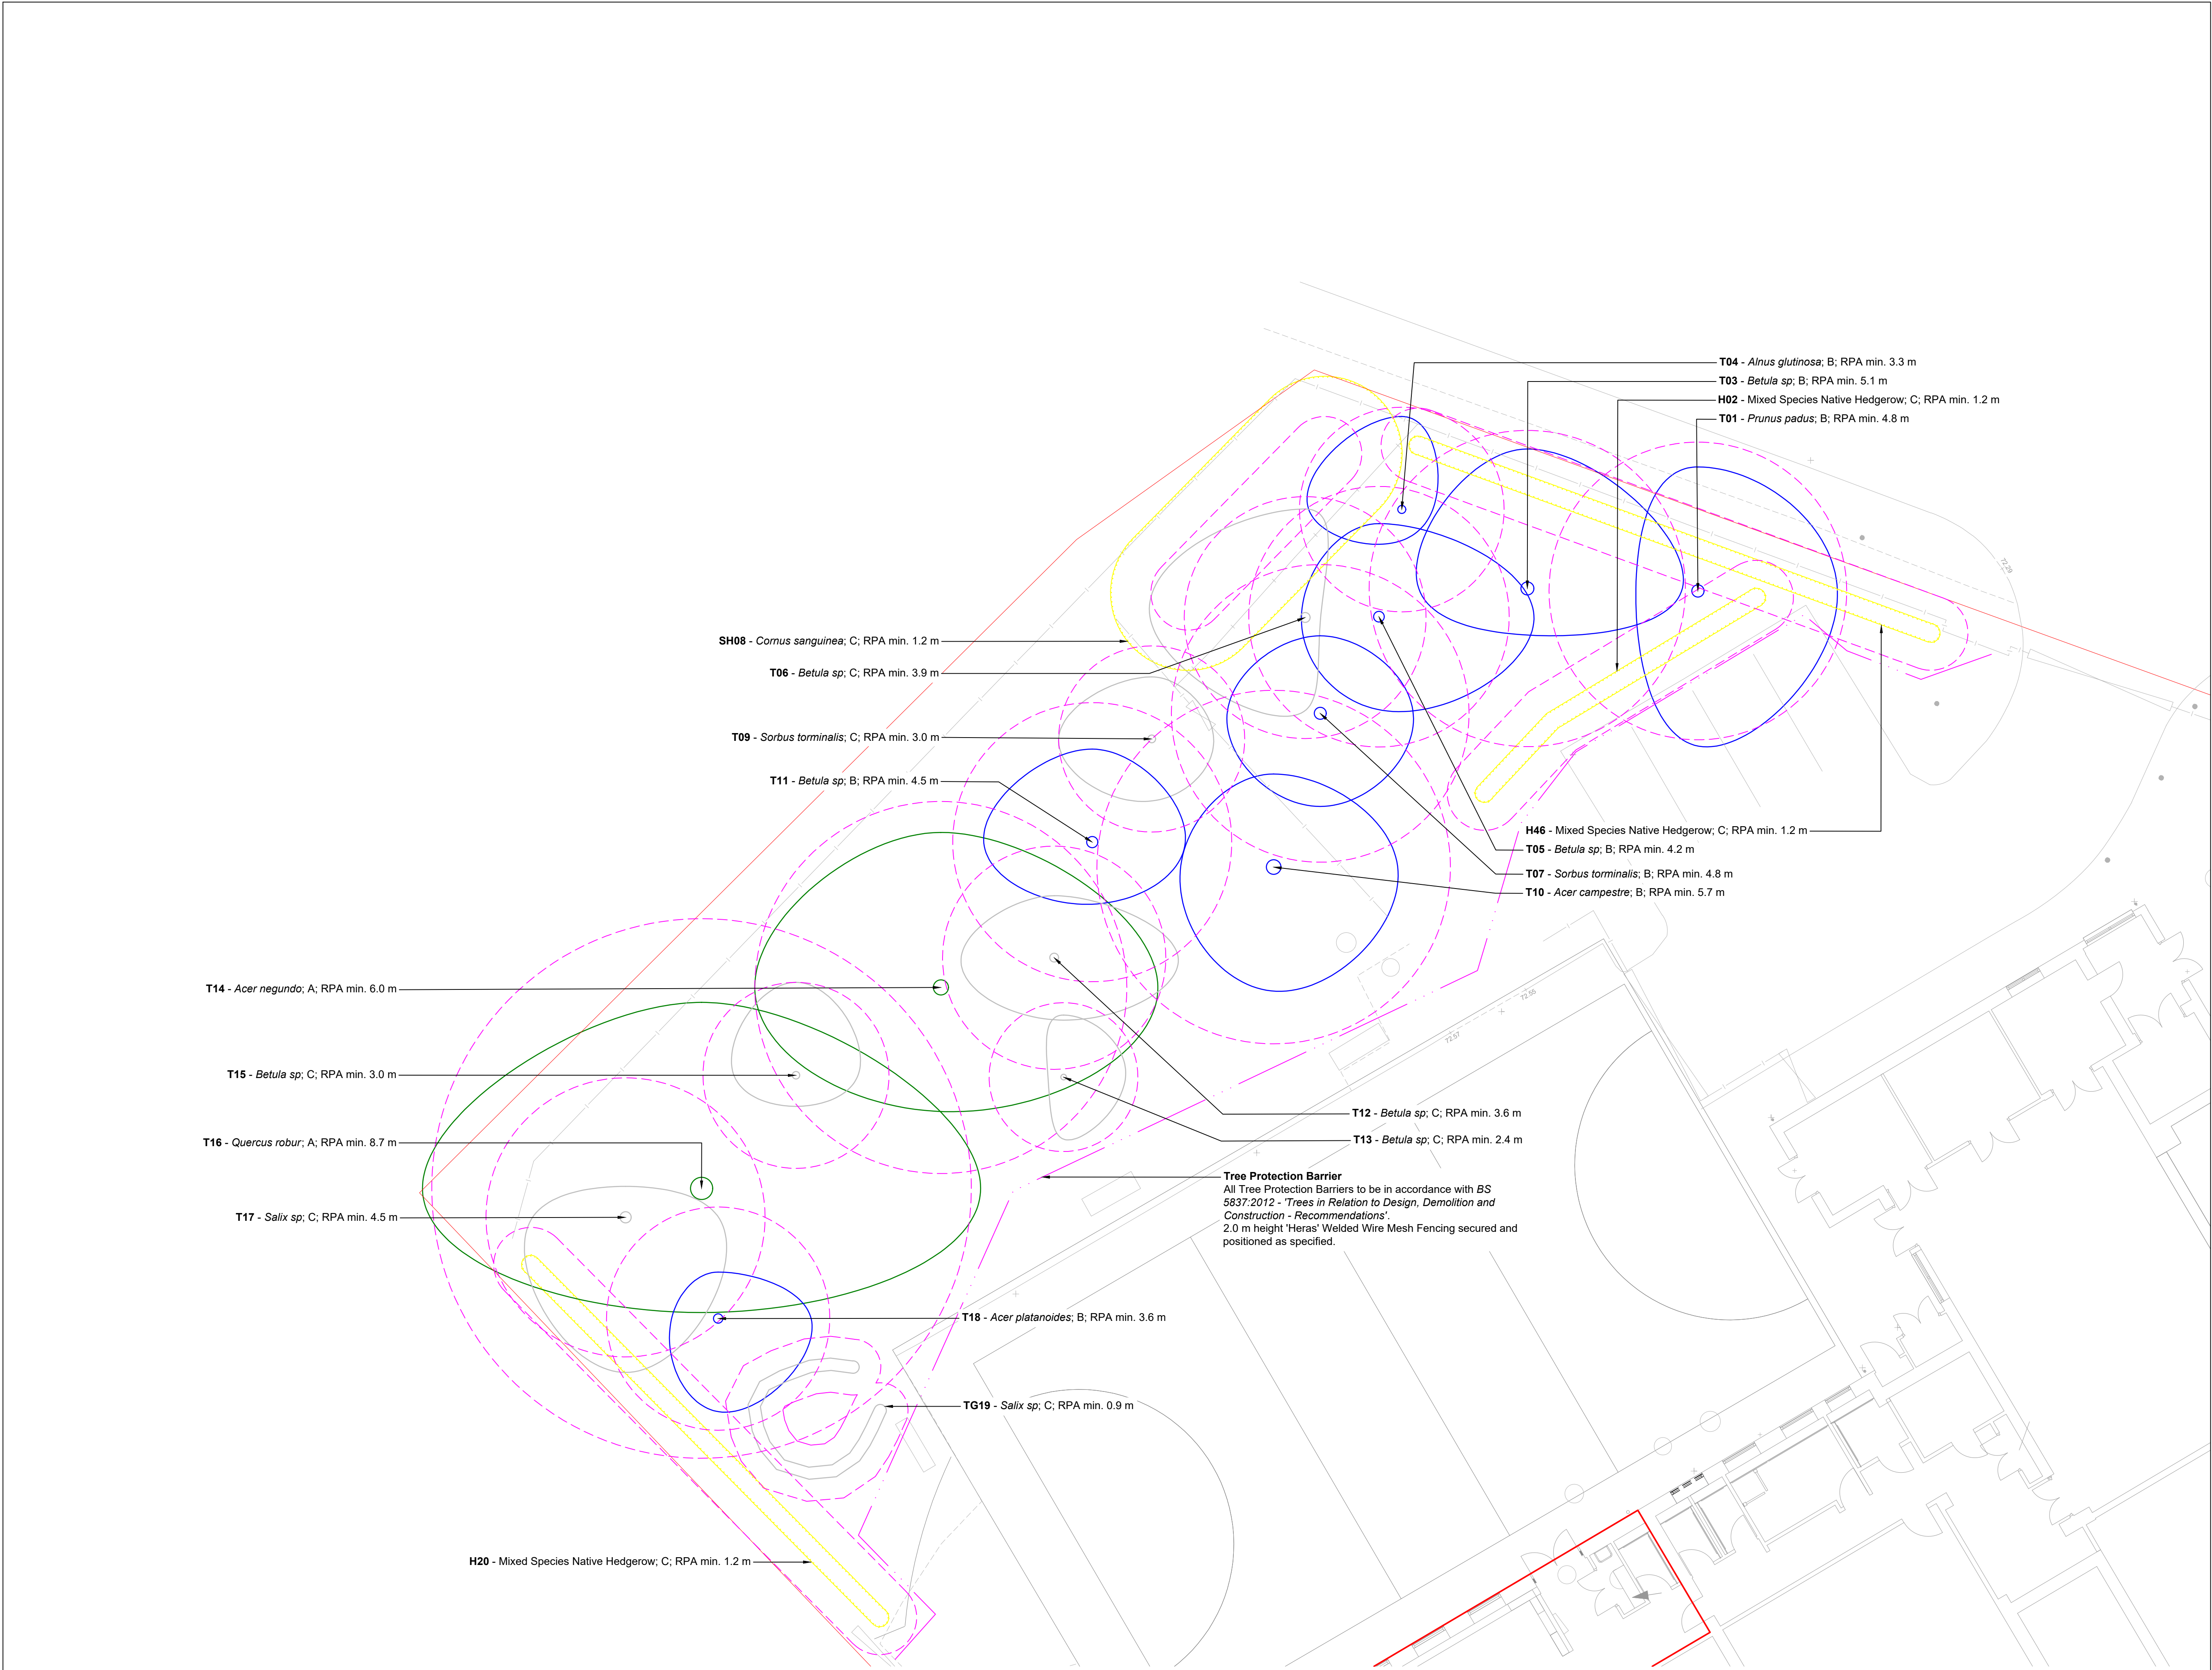

Legend

- T02** Tree, Hedgerow and Shrub Numbers.
- Tree Root Protection Areas**
Specified in accordance with BS 5837:2012 - 'Trees in Relation to Design, Demolition and Construction - Recommendations'.
- Category A Trees**
Trees of High Quality and Value.
- Category B Trees**
Trees of Moderate Quality and Value.
- Category C Trees**
Trees of Low Quality and Value.
- Category U Trees**
Trees unsuitable for retention.
- Existing Hedgerow & Shrub Vegetation**
- Tree Protection Barrier**
All Tree Protection Barriers to be in accordance with BS 5837:2012 - 'Trees in Relation to Design, Demolition and Construction - Recommendations'.
2.0 m height 'Heras' Welded Wire Mesh Fencing secured and positioned as specified.
- Protection Zone - Operation Zone During Construction.**
An Operation Zone shall be implemented within the Root Protection Area. Ground protection, fit for the expected level of traffic, shall be secured for the duration of the construction period in accordance with BS 5837:2012 - 'Trees in Relation to Design, Demolition and Construction - Recommendations'.
- Protection Zone - Manual Excavation / Demolition**
Limited Manual Excavation / Demolition Zone shall be implemented, in accordance with BS 5837:2012 - 'Trees in Relation to Design, Demolition and Construction - Recommendations'. All works shall be undertaken with due care with hand held tools under *Arboricultural Supervision* only.
- PROTECTION BOARDING SECURED AROUND TREE STEM of T30 & T31**

- Notes:
- Drawing to be read in colour.
 - For details of existing trees and vegetation refer to: LLD3470-ARB-SCH-001 - *Existing Tree Schedule*;
 - For assessment of effects of the proposed development on existing trees refer to LLD3470-ARB-REP-001- *Arboricultural Impact Assessment and Method Statement*.

PLANNING ISSUE

Rev	Description	Date	Initials
01	Planning Issue	18.06.25	BW
00	Draft Issue	14.05.25	BW

 **LIZARD**
Landscape Design and Ecology
The Old Bank, 34 South Street, Tarring, Worthing, West Sussex, BN14 7LH
T. 01903 216033 E. lizardlandscape@btconnect.com W. lizardlandscapeecology.com

Client AtkinsRéalis			
Project Title and Location St. Augustine's Church of England Primary School, Haywards Heath			
Drawing Title Tree Retention Protection Plan 1 of 3			
Scale 1:100@A1	Drawn BW	Approved GO	Date 18/06/2025
Drawing No LLD3470-ARB-DWG-020			Revision 01

Tree Retention Protection Plan
St. Augustine's Church of England Primary School, Haywards Heath