


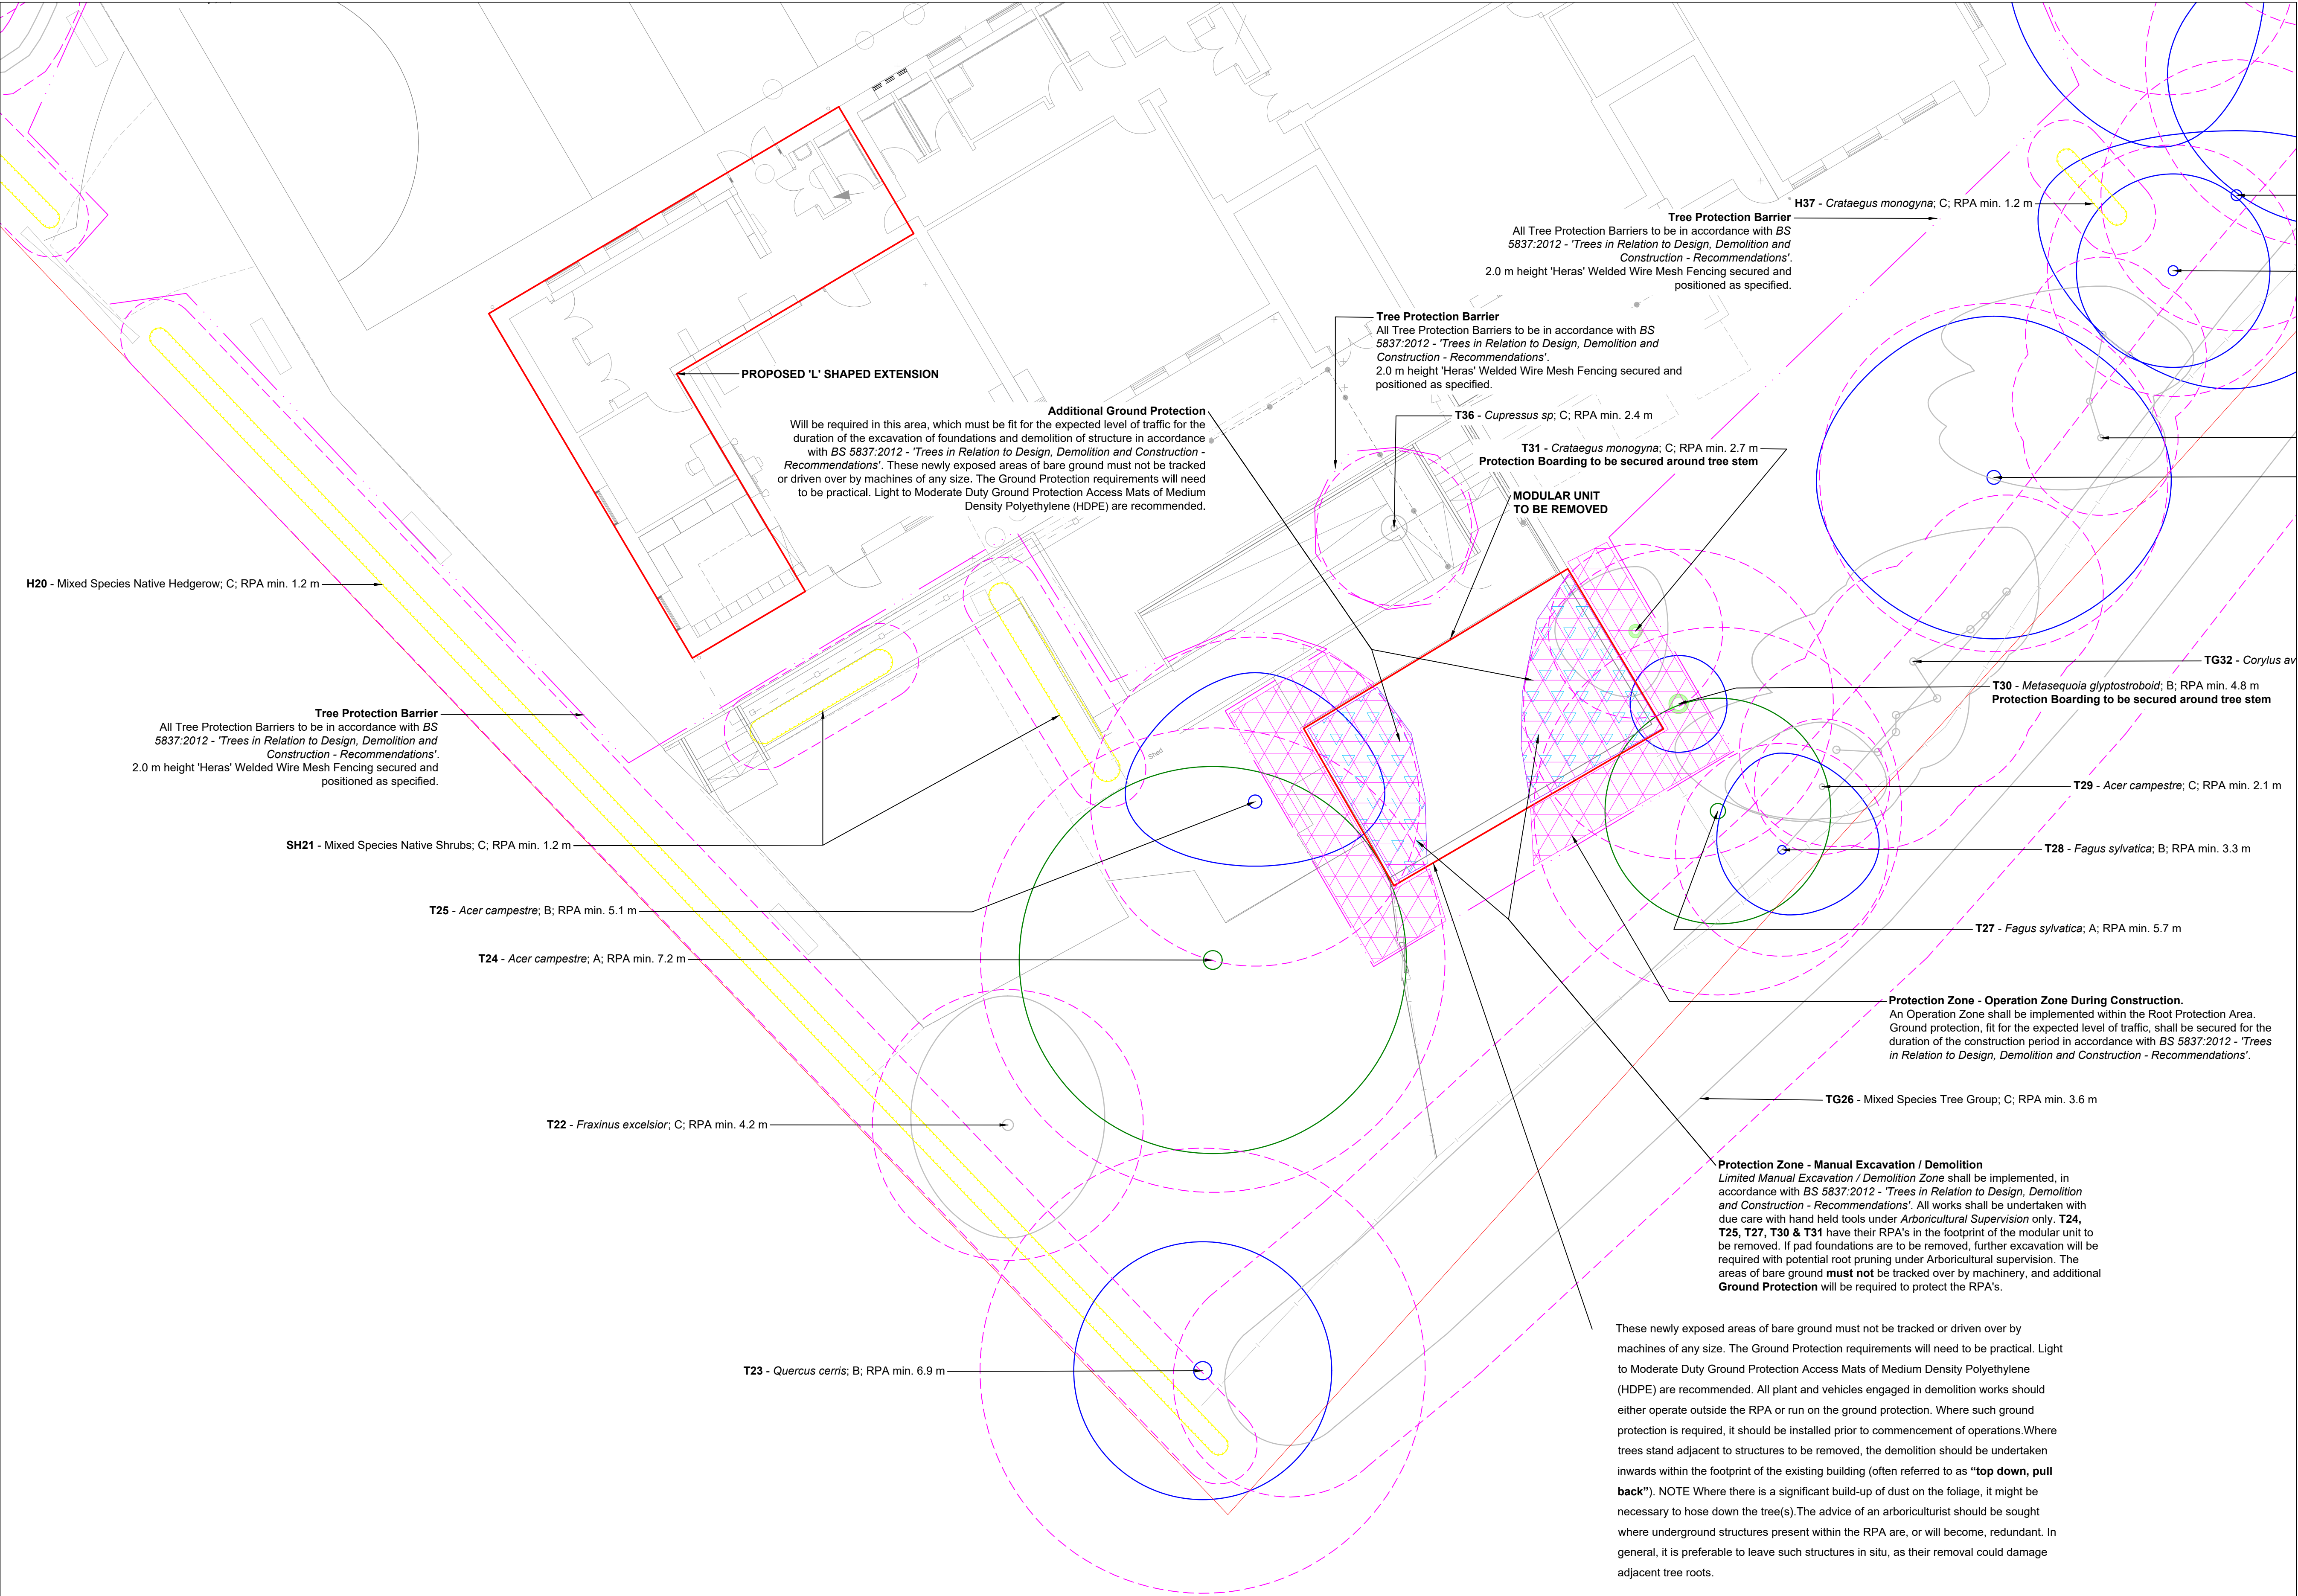

Legend

T02 Tree, Hedgerow and Shrub Numbers.

Tree Root Protection Areas
Specified in accordance with BS 5837:2012 - 'Trees in Relation to Design, Demolition and Construction - Recommendations'.

Category A Trees
Trees of High Quality and Value.

Category B Trees
Trees of Moderate Quality and Value.

Category C Trees
Trees of Low Quality and Value.

Category U Trees
Trees unsuitable for retention.

Existing Hedgerow & Shrub Vegetation

Tree Protection Barrier
All Tree Protection Barriers to be in accordance with BS 5837:2012 - 'Trees in Relation to Design, Demolition and Construction - Recommendations'.
2.0 m height 'Heras' Welded Wire Mesh Fencing secured and positioned as specified.

Protection Zone - Operation Zone During Construction.
An Operation Zone shall be implemented within the Root Protection Area. Ground protection, fit for the expected level of traffic, shall be secured for the duration of the construction period in accordance with BS 5837:2012 - 'Trees in Relation to Design, Demolition and Construction - Recommendations'.

Protection Zone - Manual Excavation / Demolition
Limited Manual Excavation / Demolition Zone shall be implemented, in accordance with BS 5837:2012 - 'Trees in Relation to Design, Demolition and Construction - Recommendations'. All works shall be undertaken with due care with hand held tools under Arboricultural Supervision only.

PROTECTION BOARDING SECURED AROUND TREE STEM OF T30 & T31

Notes:

- Drawing to be read in colour.
- For details of existing trees and vegetation refer to: LLD3470-ARB-SCH-001 - Existing Tree Schedule;
- For assessment of effects of the proposed development on existing trees refer to LLD3470-ARB-REP-001- Arboricultural Impact Assessment and Method Statement.

PLANNING ISSUE

Rev	Description	Date	Initials
01	Planning Issue	18.06.25	BW
00	Draft Issue	14.05.25	BW

 **LIZARD**
Landscape Design and Ecology

The Old Bank, 34 South Street, Tarring, Worthing, West Sussex, BN14 7LH
T. 01903 216033 E. lizardlandscape@btconnect.com W. lizardlandscapeecology.com

Client
AtkinsRéalis

Project Title and Location
St. Augustine's Church of England
Primary School, Haywards Heath

Drawing Title
Tree Retention Protection Plan
3 of 3

Scale
1:100@A1


Drawn
BW

Approved
GO

Date
18/06/2025

Drawing No
LLD3470-ARB-DWG-022

Revision
01

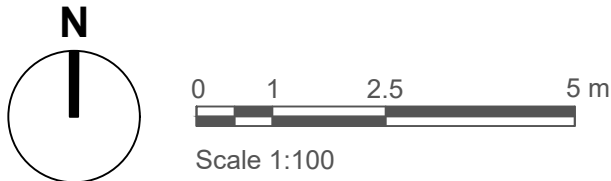

Tree Retention Protection Plan

St. Augustine's Church of England Primary School, Haywards Heath