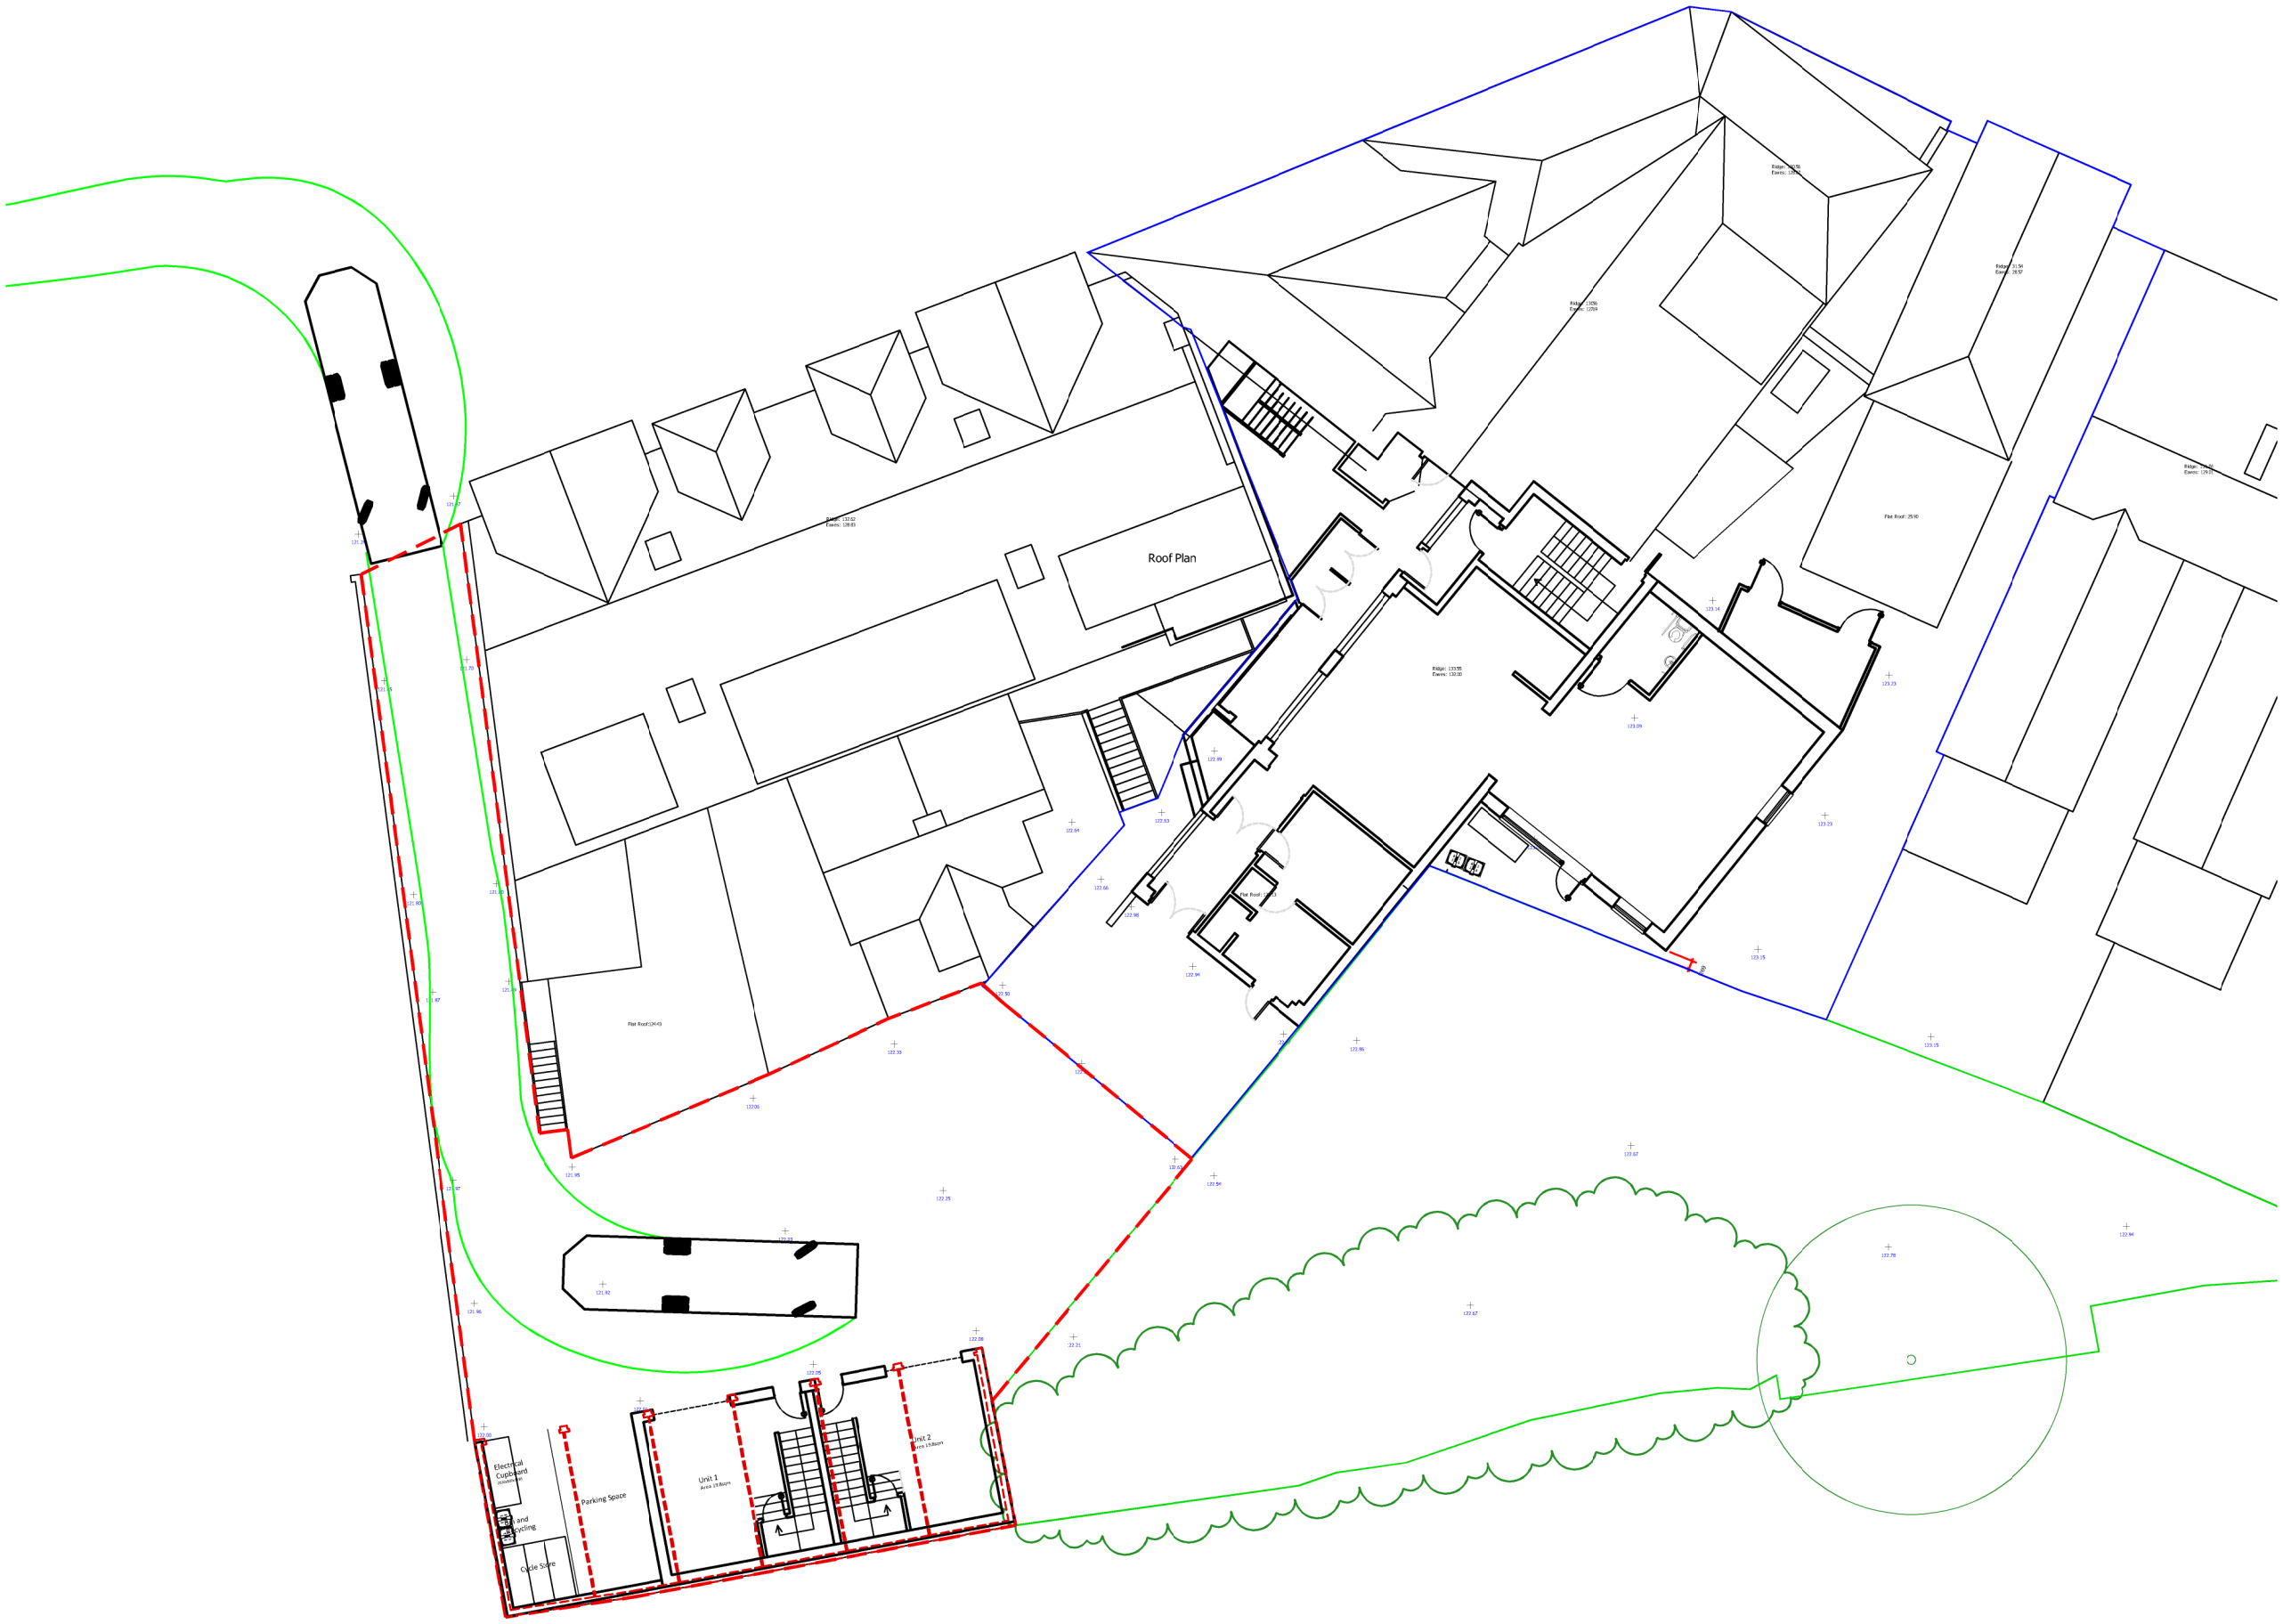

NORTH POINT

Unit 2
Area 15.8sqm

0m 2m 4m 6m 8m 10m 20m

A	14.02.25	Existing Outline Added JT

JTA
Jonathan Talley
Architects Limited

Client
Mr Dowan Salih

Project
Railway Approach Garages
East Grinstead

Drawing
Proposed Context Plan including Fire Access Route

PLANNING

Drawing Number	Date
054-005-211 Rev A	December 2024
Scale	Paper Size
1:200	A3
Drawn JT	Checked JT

E-mail info@jtalimited.co.uk
Telephone 07956 870 019
Web www.jtalimited.co.uk

All dimensions to be verified on site.
Unauthorised reproduction of information herein is richly forbidden. Copyright 2022.
Jonathan Talley Architects Limited is the trading name of Jonathan Talley Architects Limited a limited company registered in England and Wales with registered number 13702111 whose registered office is at 16 Coleslaw Avenue, Haywards Heath, RH17 5LF