




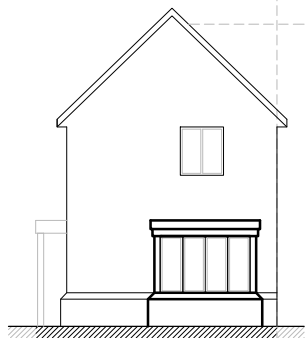


01 Side Elevation - As Existing
2000 1:200 (at A3)

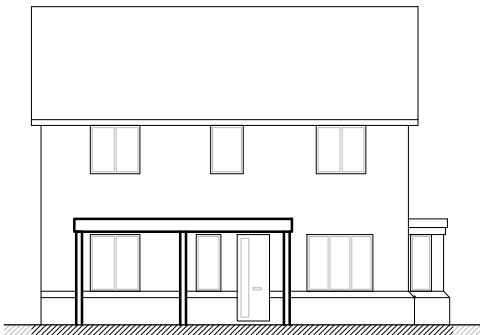


02 Front Elevation - As Existing
2000 1:200 (at A3)

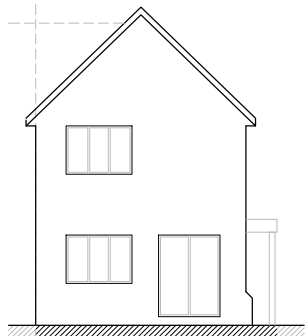


03 Side Elevation - As Existing
2000 1:200 (at A3)

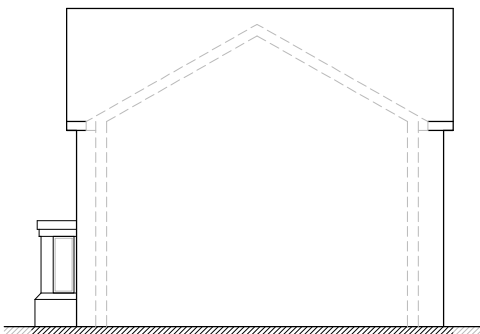


04 Rear Elevation - As Existing
2000 1:200 (at A3)

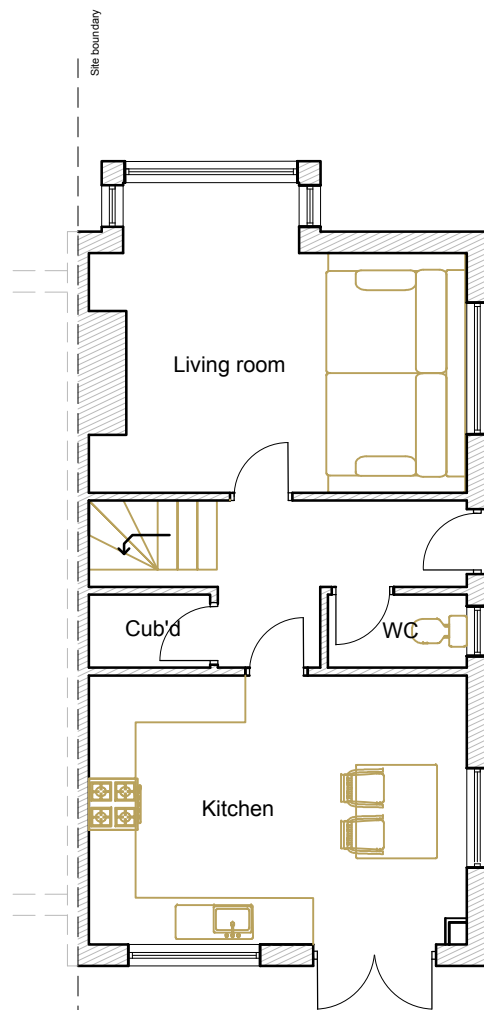


05 Ground floor plan - As Existing
2000 1:100 (at A3)

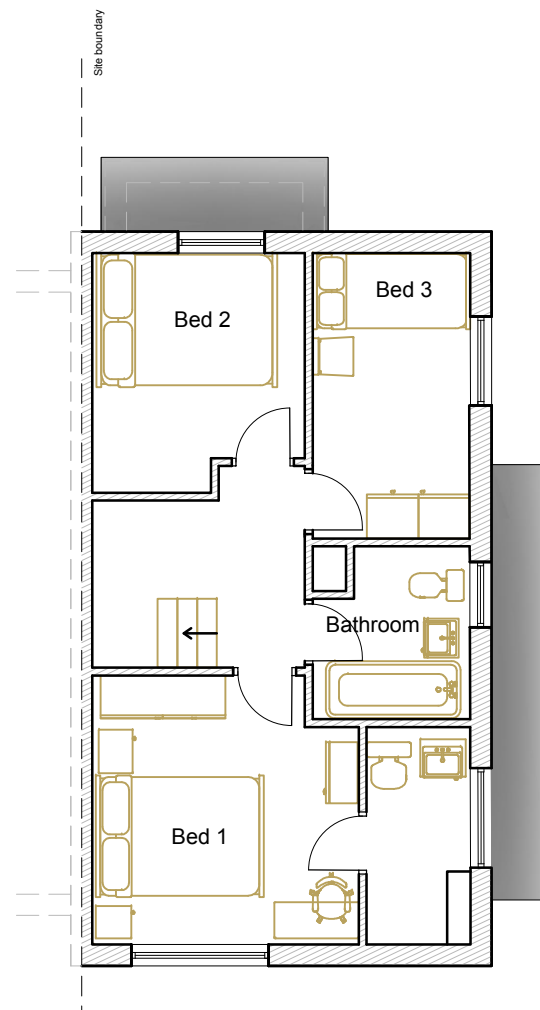


06 First floor plan - As Existing
2000 1:100 (at A3)

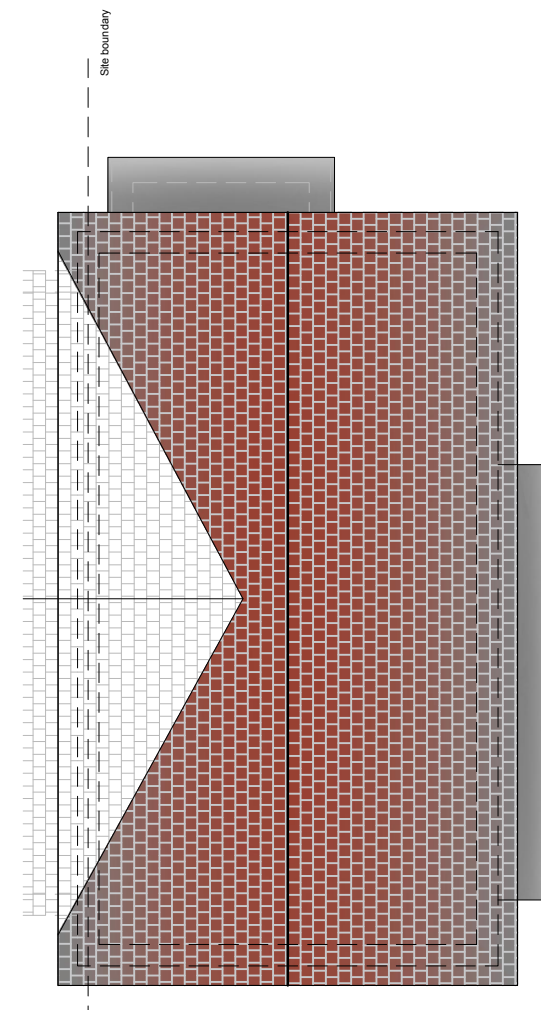

07 Roof plan - As Existing
2000 1:100 (at A3)

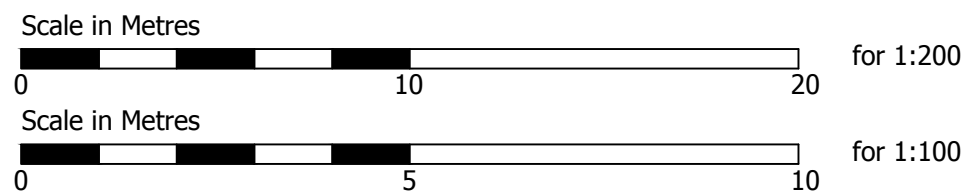

Location Key:

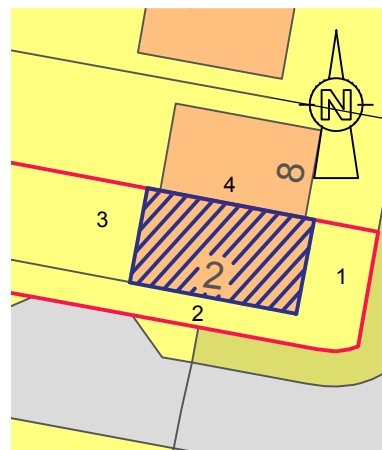

Drawing Specific Notes:

Red lines indicates boundary of property. Blue line indicates site boundary of the proposed works .

All dimensions and particulars are to be checked on site before work commences and any discrepancy to be reported to Proteus Management.

This drawing can be scaled for Planning purposes. **DO NOT SCALE** this drawing for setting out, use written dimensions only. Any work commenced before local authority approval is at the Clients risk

This drawing may only be used for the client and location specified in the title block. It may not be copied or disclosed to any other third party without prior written consent from Proteus Management.

Proteus Management accept no responsibility for any unknown factors which either preclude the works from construction or add additional costs, ie location of Public sewers and underground services, abnormal foundation designs, due to trees, ground conditions or any underground structure or obstruction, condition of the existing building.



Proteus Management Architectural Services
07921693510
www. ProteusManagement.co.uk

Project:
Proposed loft conversion with dormas at 2 Gordans Way, Pease Pottage, Crawley, RH11 9SJ

Drawing Title:
Existing floor plan and Elevations

Drawing Number: 096/2000	Date: 25/06/25	Revision: A
-----------------------------	-------------------	----------------

Scale: (at A3) 1:100 /1:200	Status: Planning Permission
--------------------------------	--------------------------------

Client:
Mr & Mrs Buckstone