
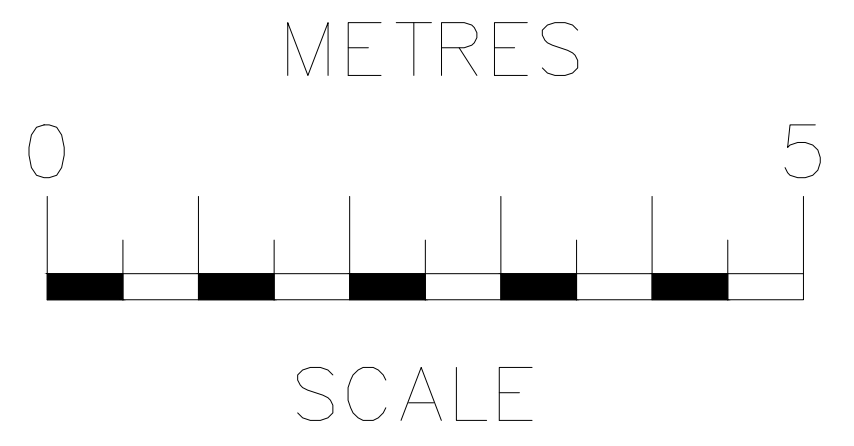


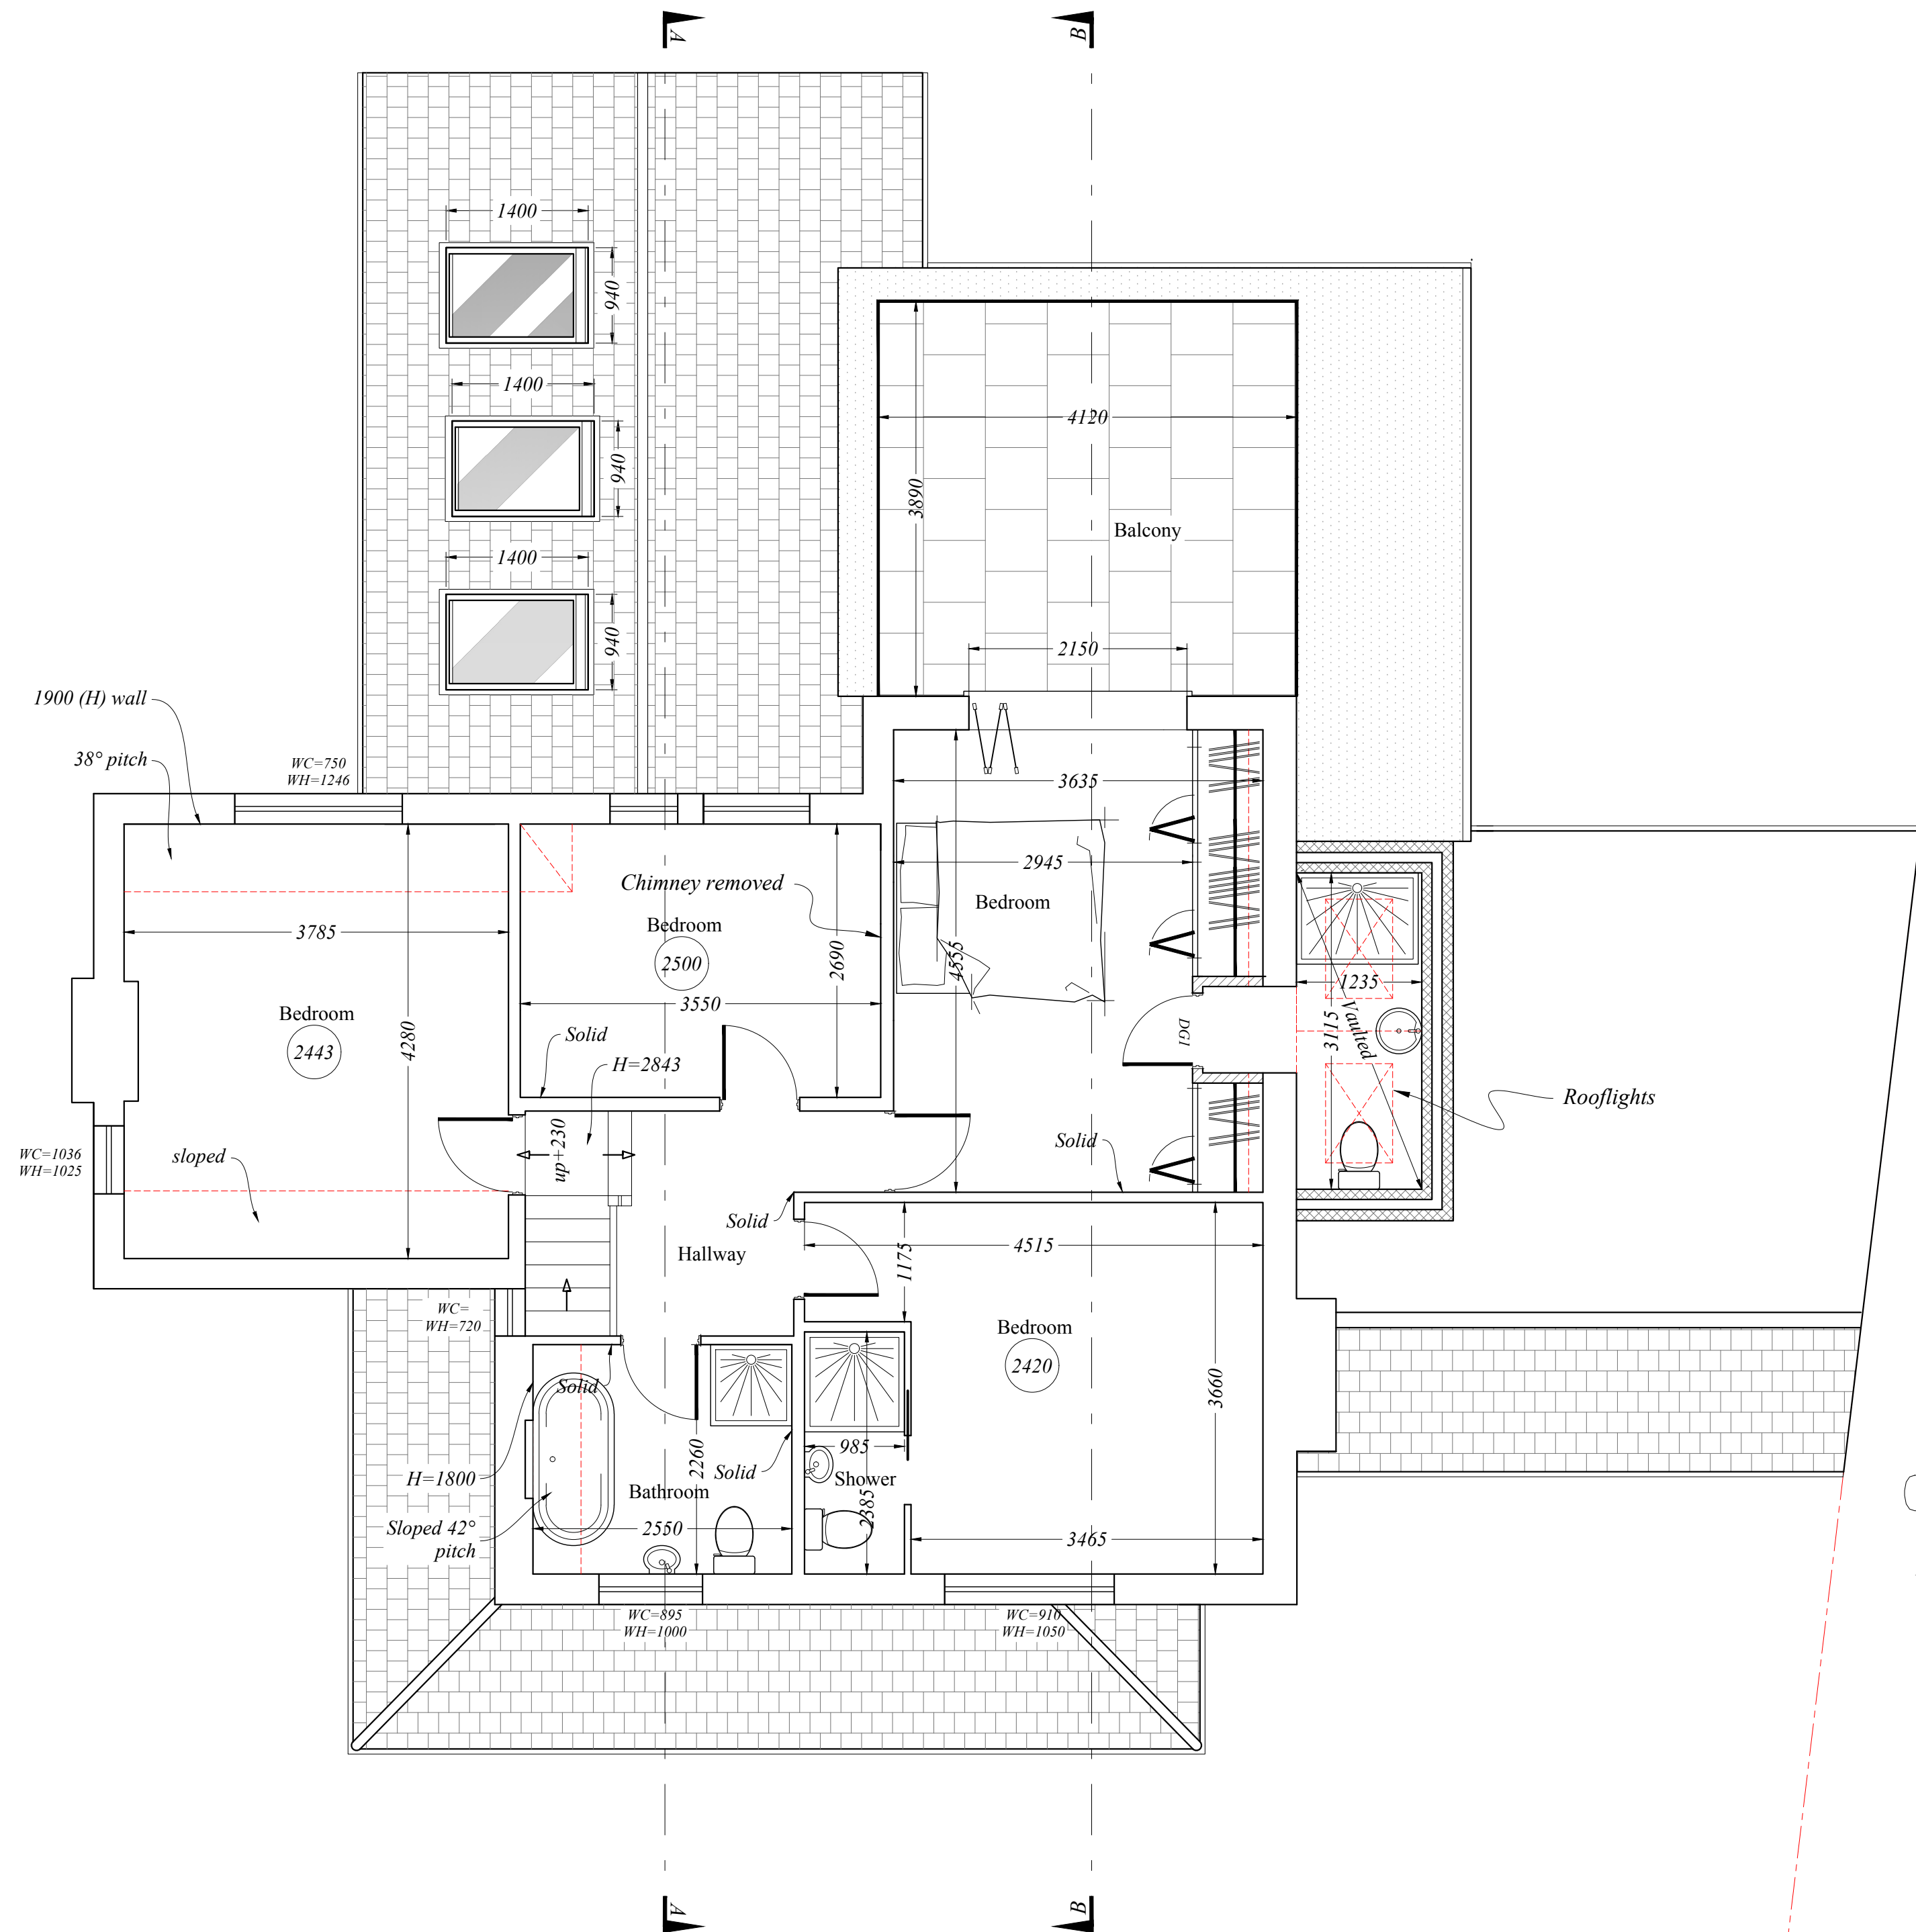

rev	date	description	
RB Design Corner Cottage, The Limes, Fairbridge, East Grinstead, RH19 2QY Tel: 01342 523 766 Mob 07988 998 928 e-mail: info@rossbowditchdesign.co.uk			
project	drawing	date	job no
32 Hammerwood Road, Ashurst Wood, EAST GRINSTEAD RH19 3TG draw: Mr. & Mrs. Boreham	WORKS PLANS PROPOSED	26.03.26 1:50	PLN 07 005