
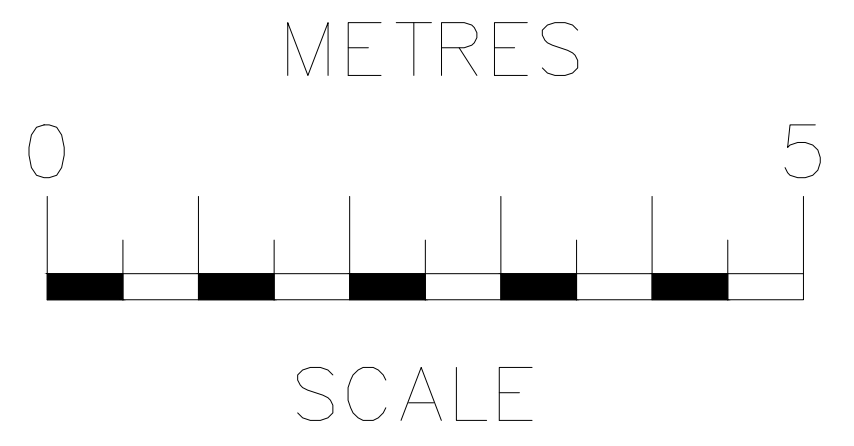


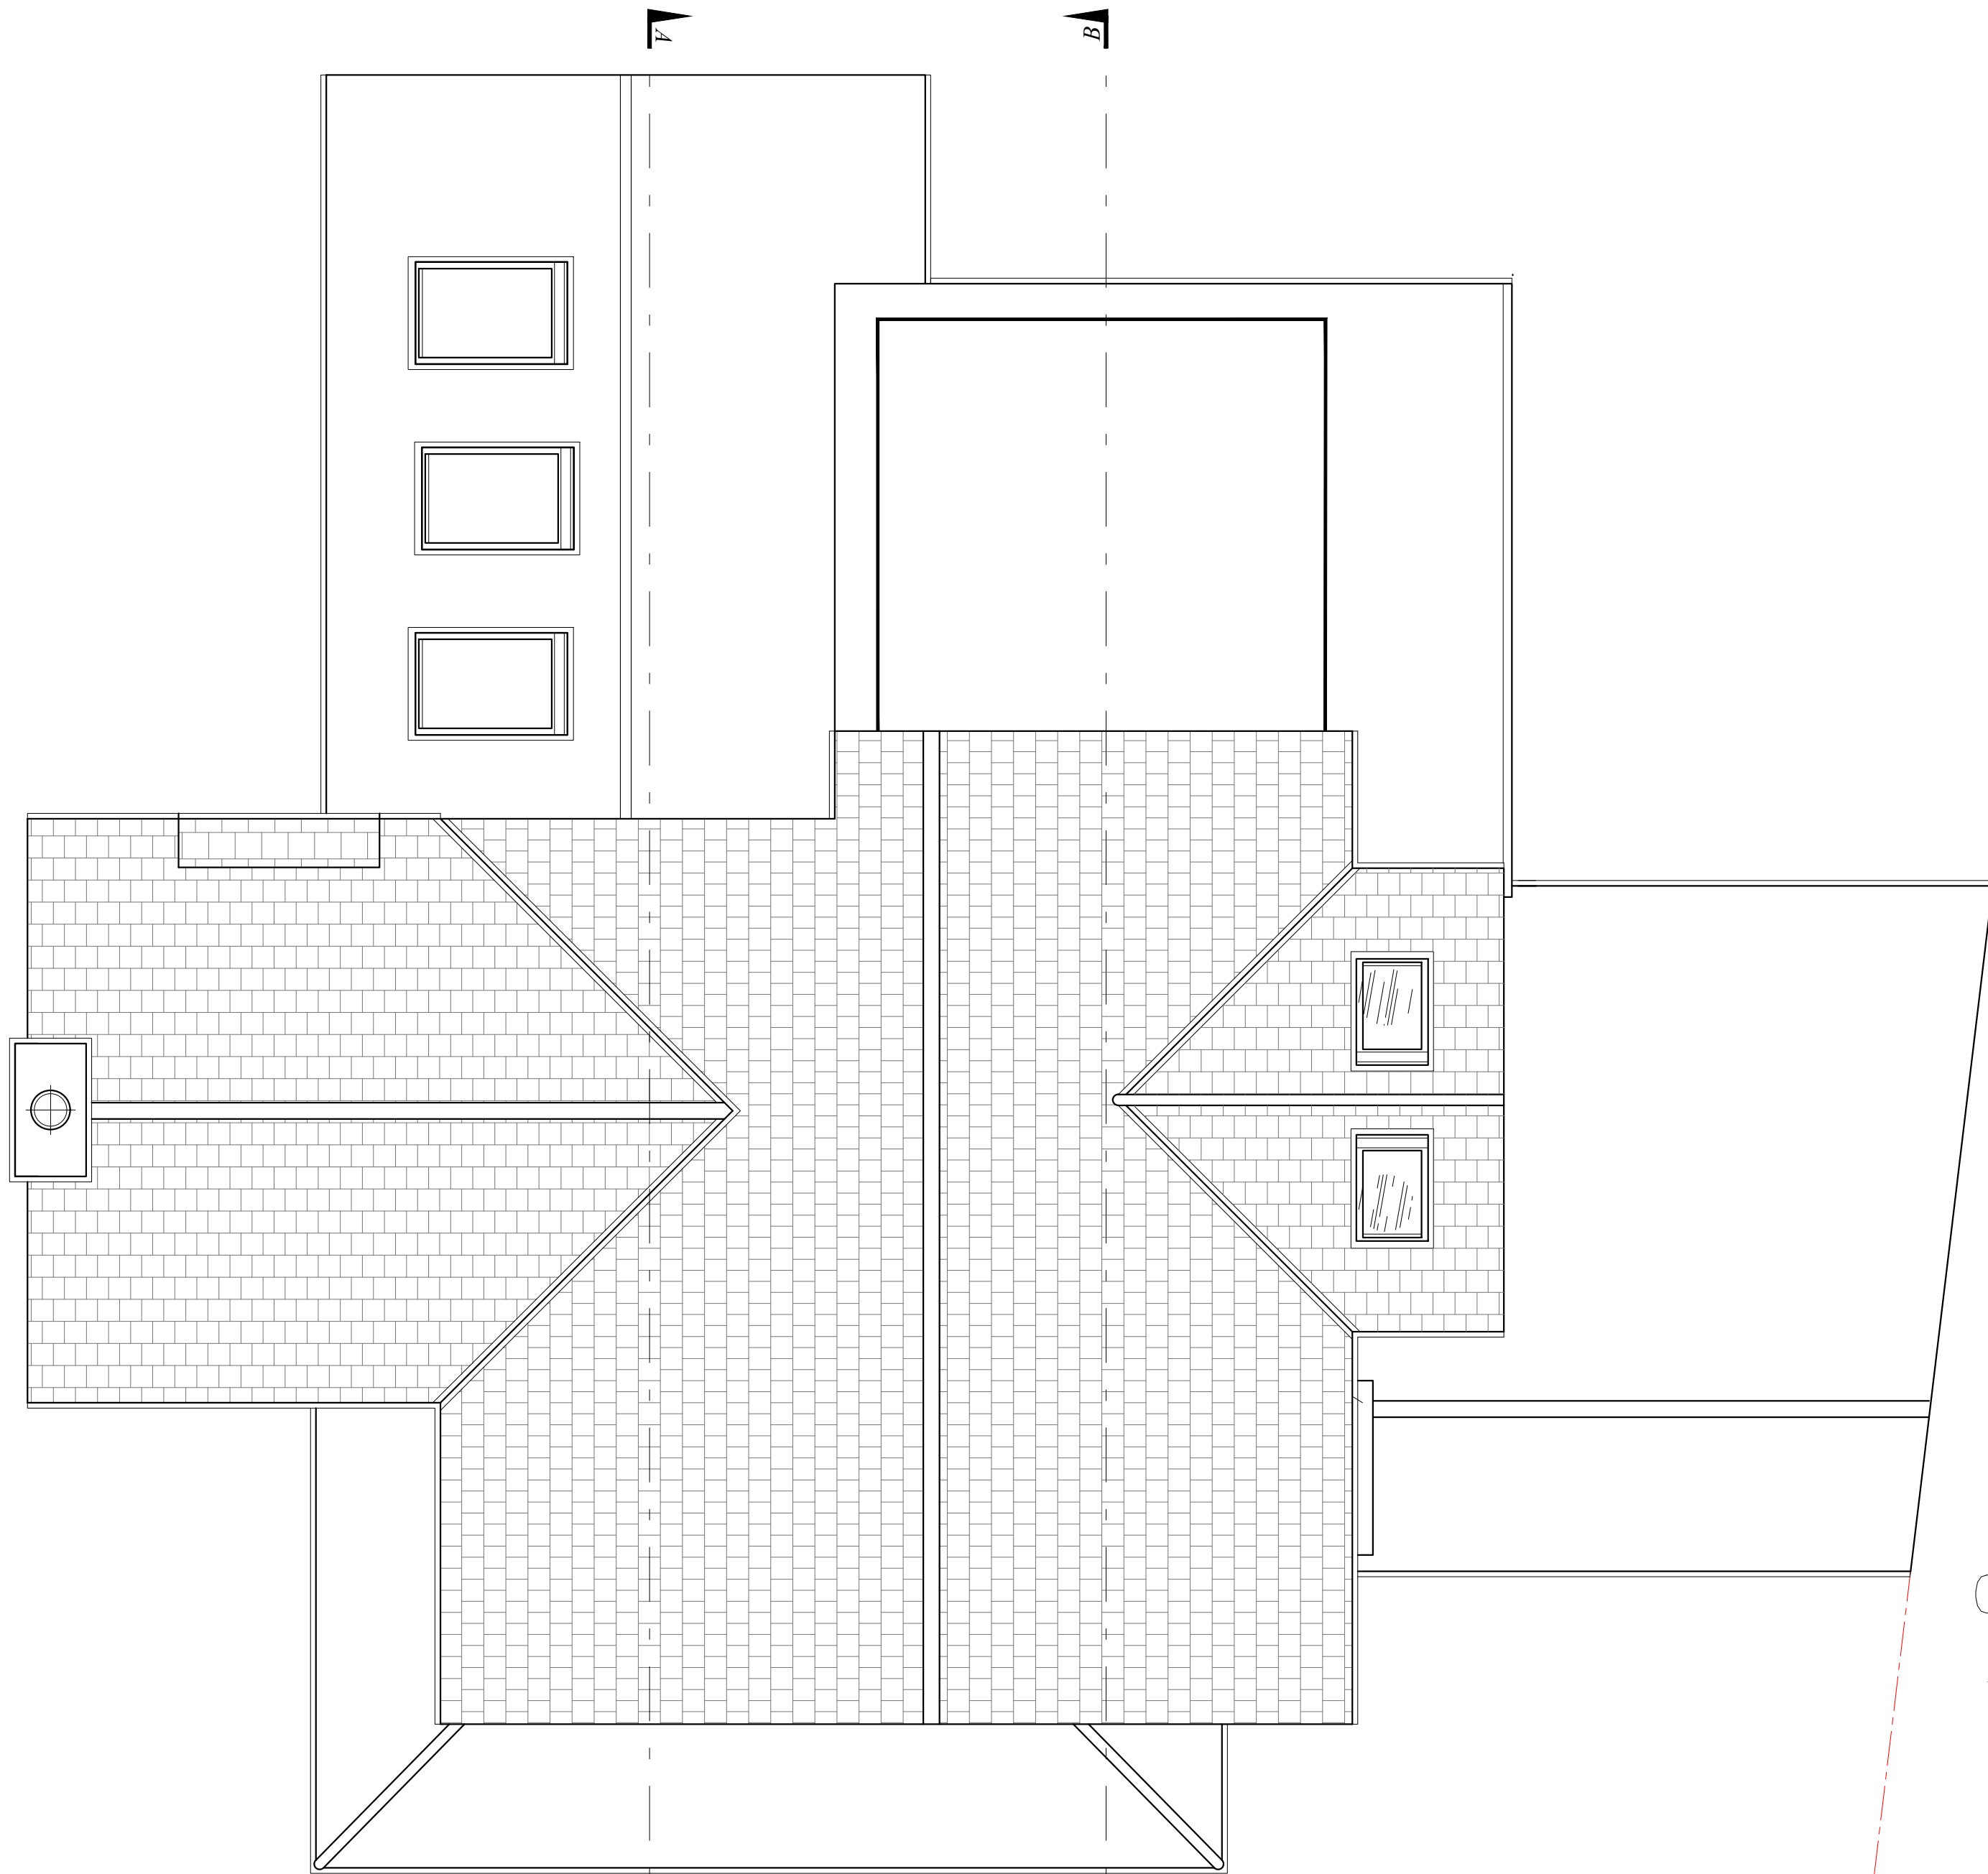

rev		date		description	
RB Design Corner Cottage, The Limes, Fulbridge, East Grinstead, RH19 2QY Tel: 01342 523 766 Mob 07988 998 928 e-mail: info@rossbowditchdesign.co.uk					
project	32 Hammerwood Road, Ashurst Wood, EAST GRINSTEAD RH19 3TG drawn by Mr. & Mrs. Boreham	drawing	WORKS PLANS PROPOSED	date	26.03.26 1:50 PLN 08 005